

Ground Floor

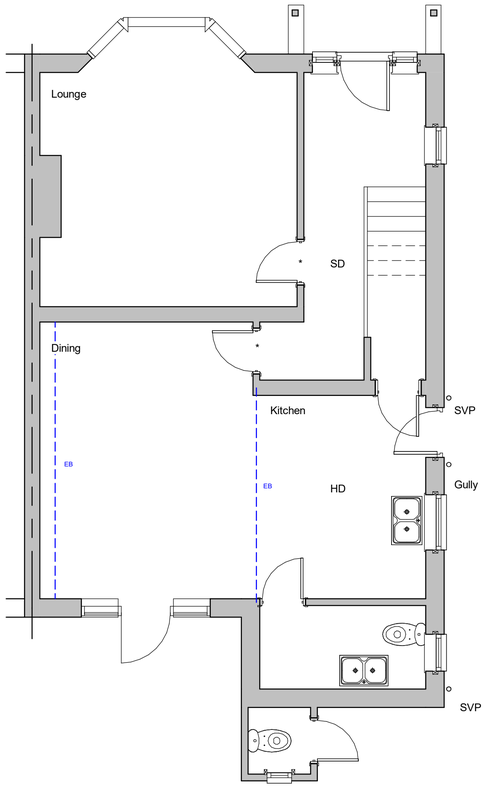

First Floor

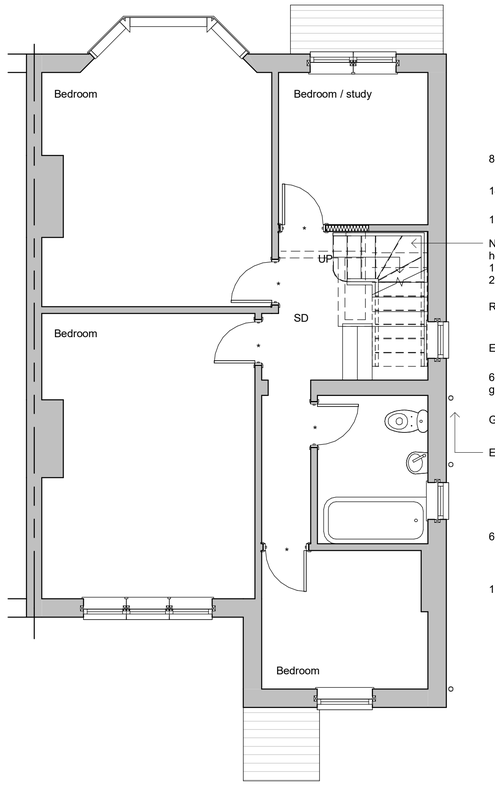

Second Floor



Side Elevation
East

Rear Elevation
North

Side Elevation
West

Front Elevation
South

Revisions

0.5 0 0.5 1 1.5 2 2.5
SCALE 1: 50 m

1 0 1 2 3 4 5
SCALE 1: 100 m

5 0 5 10 15 20 25
SCALE 1: 500 m

10 0 10 20 30 40 50
SCALE 1: 1250 m

Cubic content calculation:

Gable end:

(4.600 / 3) x 4.407 x 3.493 = 23.60m3

Rear dormer:

6.011 x 3.361 x 2.429 / 2 = 24.53 m3

Total:

23.6 + 24.53 = 48.13 m3

Therefore complies as under 50m3

Materials

Drawing Number	2024/166	Sheet	2 of 2
Size	A1	Scale	1:50, 1:100, 1:500, 1:1250

Project

Proposed details
December 2024

Job Title

133 Lyndhurst Road
Worthing
West Sussex
BN11 2DG

Do Not scale from this drawing except for planning as photocopies will be subject to distortion
Drawings to be read in conjunction with all other Designers and structural engineers contract drawings and specifications:
Any discrepancies must be brought to the attention of the Designer immediatialy.
The contractor must verify all dimensions by site measurement before ordering materials or manufacturing components
Substitute materials and products to those named will be acceptable if proven to be of equal or higher performance and not in conflict with other elements

M.J.Humphrey Ltd

RICS cabe chartered association of building engineers

Mel Humphrey MRICS, MBEng
9 Aldsworth Avenue
Goring By Sea
West Sussex
BN12 4XQ
Mel@mjhumphrey.co.uk
07701055182

Adam Humphrey
4 Thalassa Road
Worthing
West Sussex
BN11 2HH
Adam@mjhumphrey.co.uk
07812419142