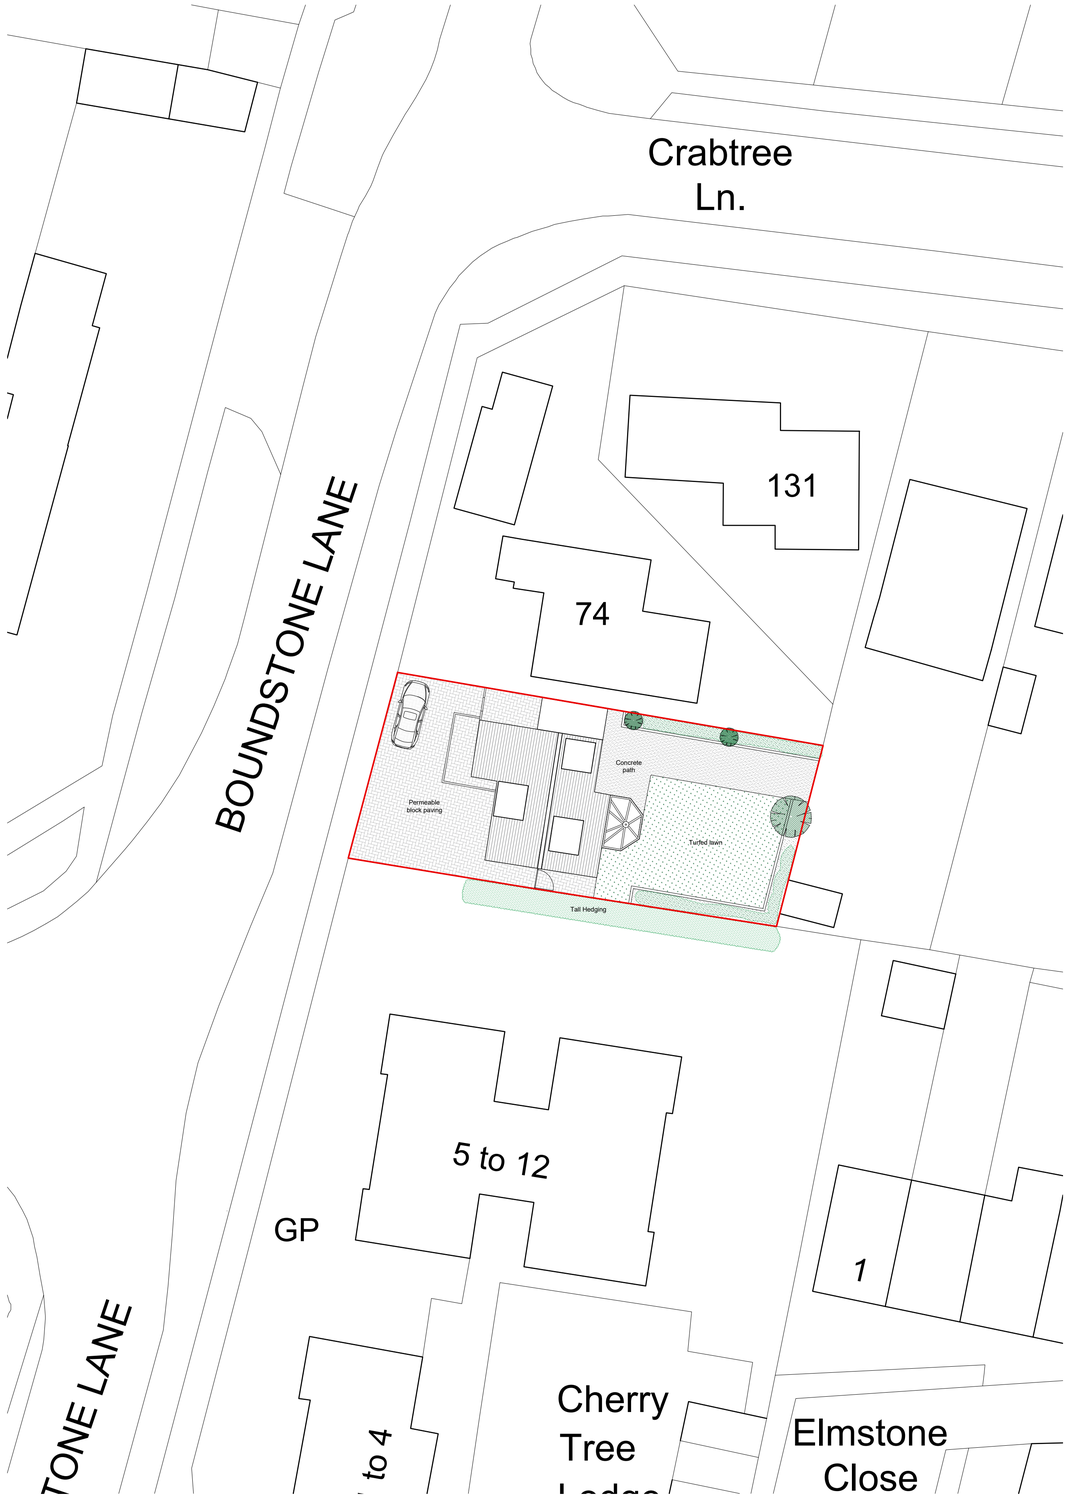

01
1002
EXISTING SITE PLAN
Scale: 1:200



02
1002
PROPOSED SITE PLAN
Scale: 1:200

1:200 SCALE BAR

0m 2.5m 5m 10m 20m

N

Notes

- All dimensions must be checked on site and not scaled from this drawing, apart from the local authority. Site dimensions taken from licensed Ordnance Survey data.
- Any works commencing on site prior to obtaining full planning and building regulation approval including full condition discharge, is entirely at the client's / contractor's risk.
- The contractor is responsible for taking and checking all levels and dimensions prior to ordering materials and starting work on site.
- Any discrepancies are to be reported to Simon Boseley prior to commencing any works.
- All building work is to be carried out in accordance with building regulations and to the satisfaction of the local authority and as such additional unforeseen building works may be required on site.
- These drawings do not constitute full working drawings.
- All drawings are copyright of Simon Boseley and may not be copied or reproduced by any third party without prior written consent.

Rev	Date + notes	Drwn	Chkd
00	10 February 2020 Planning submission	SB	SB

Simon Boseley
Architectural Design

24 Alfriston Close, Worthing, BN14 7QT
E-mail: sboseley@outlook.com
Tel: 07876 572106

Project
72 Boundstone Lane

Drawing
Site Plan

Job Ref	Dwg No	Revision
CAE	1002	00

Scale(s)	Size	Date	Drwn	Chkd
1:200	A1	Dec 2019	SB	SB

Status
Planning