Ground Floor

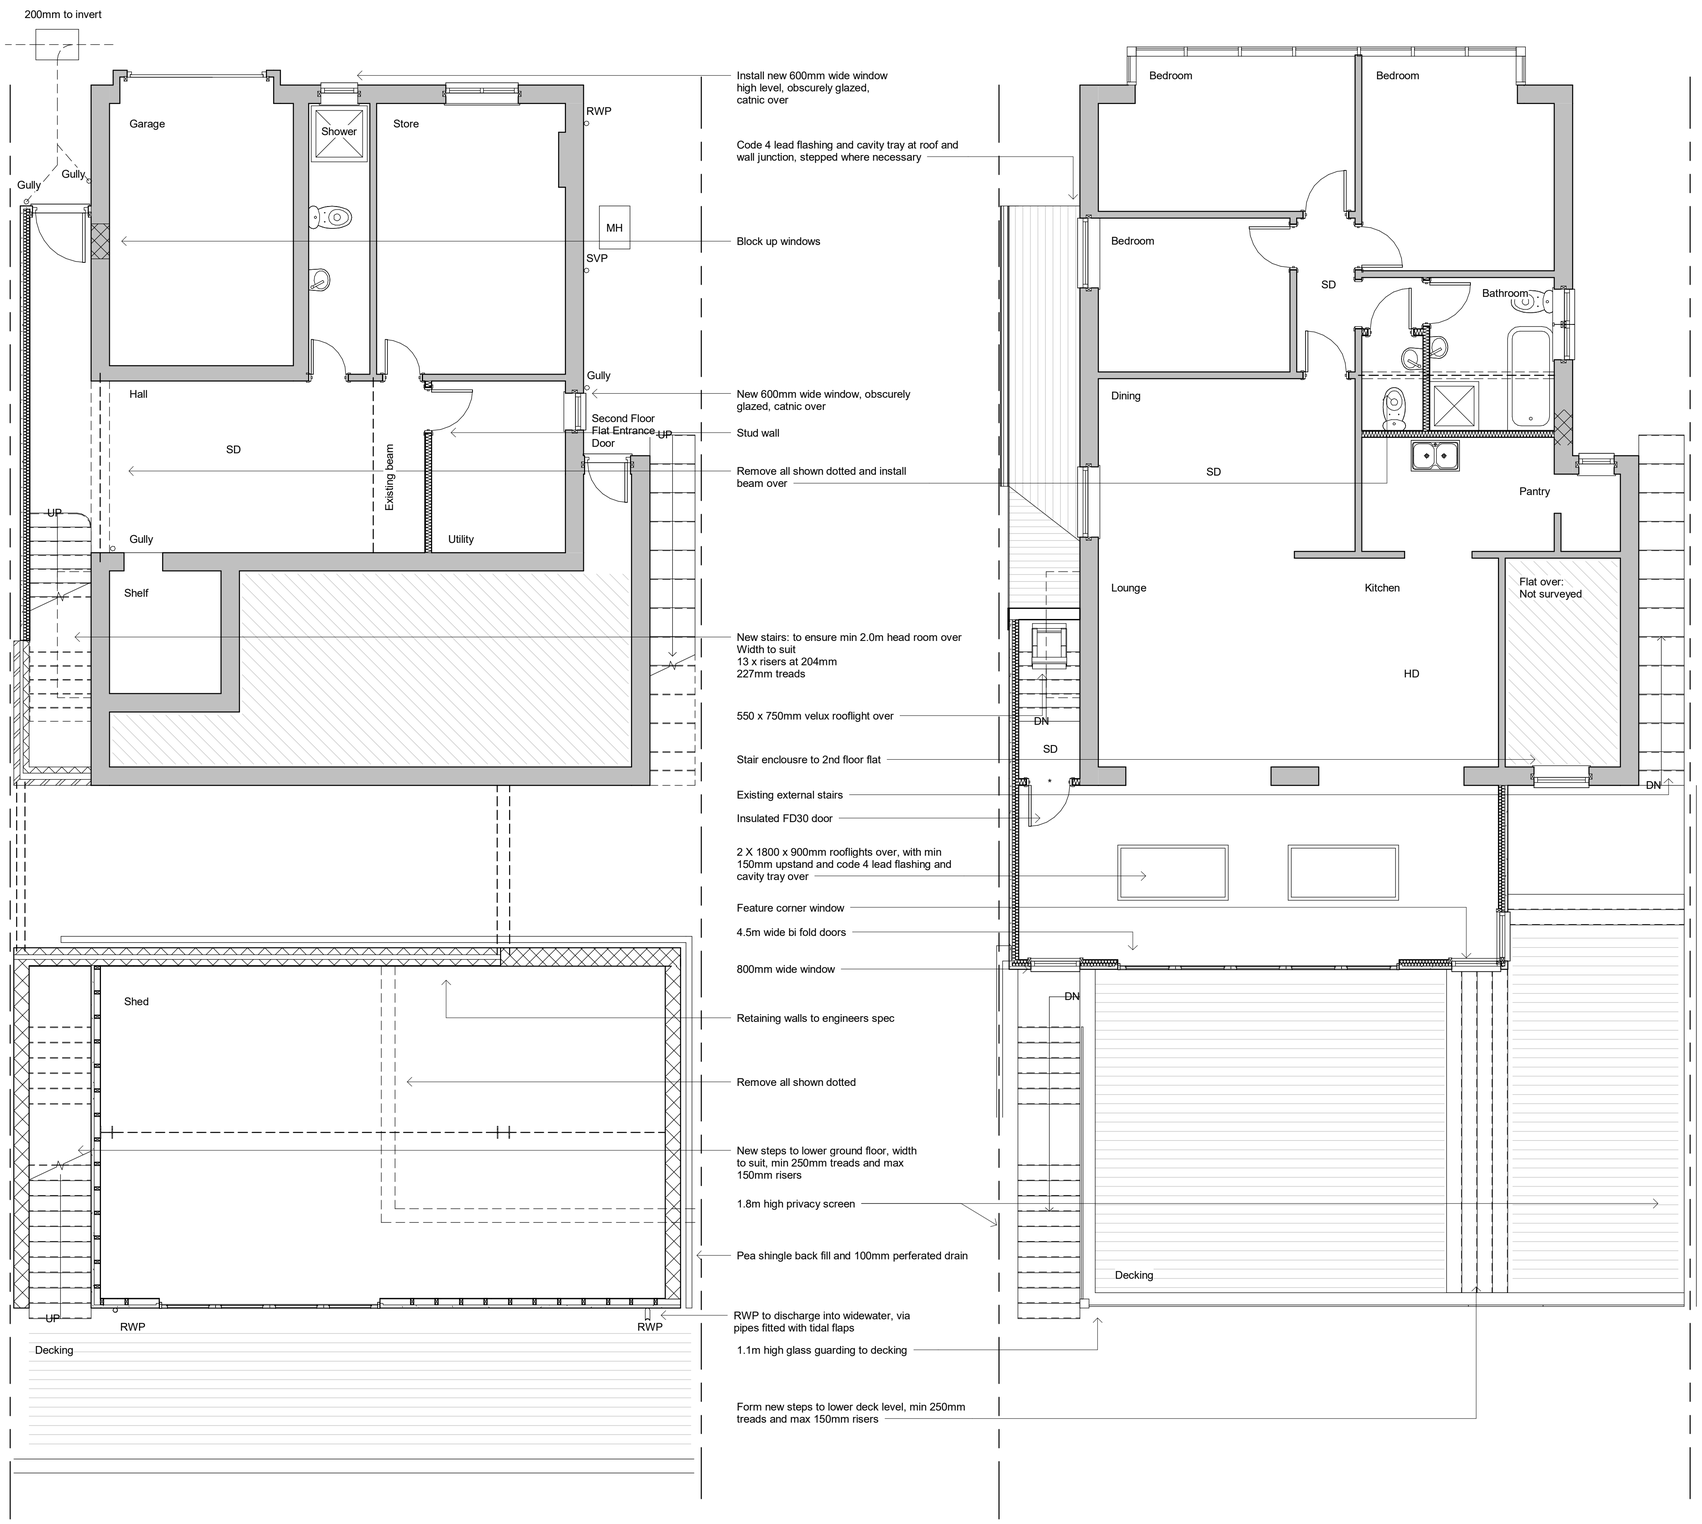

First Floor

Revisions

SCALE 50 m
1: 0.5 0 0.5 1 1.5 2 2.5

SCALE 100 m
1: 1 0 1 2 3 4 5

A - January 2021

Planning revisions

Lowered patio to east boundary
1.8m high privacy screen to both boundaries

Materials

Drawing Number	2020/136	Sheet	1 of 2
Size	A1	Scale	1:50, 1:100

Project

Proposed details
September 2020

Job Title

Garden Flat
134 Brighton Road
Lancing
West Sussex
BN15 8LN

Do Not scale from this drawing except for planning as photocopies will be subject to distortion
Drawings to be read in conjunction with all other Designers and structural engineers contract drawings and specifications:
Any discrepancies must be brought to the attention of the Designer immediatialy.
The contractor must verify all dimensions by site measurement before ordering materials or manufacturing components
Substitute materials and products to those named will be acceptable if proven to be of equal or higher performance and not in conflict with other elements

M.J.Humphrey Ltd

RICS cabe chartered association of building engineers

Mel Humphrey MRICS, MBEng
39 Northease Drive
Hove
East Sussex
BN3 8PQ
Mel@mjhumphrey.co.uk
07701055182

Adam Humphrey
230 Dominion Road
Worthing
West Sussex
BN14 8JL
Adam@mjhumphrey.co.uk
07812419142