This drawing is the copyright of Gerald Moore RIBA. The contractor should check all dimensions on site.
No dimensions are to be scaled from this drawing except for planning purposes. It is the contractor's responsibility
to ensure that all works are in compliance with the current statutory requirements.

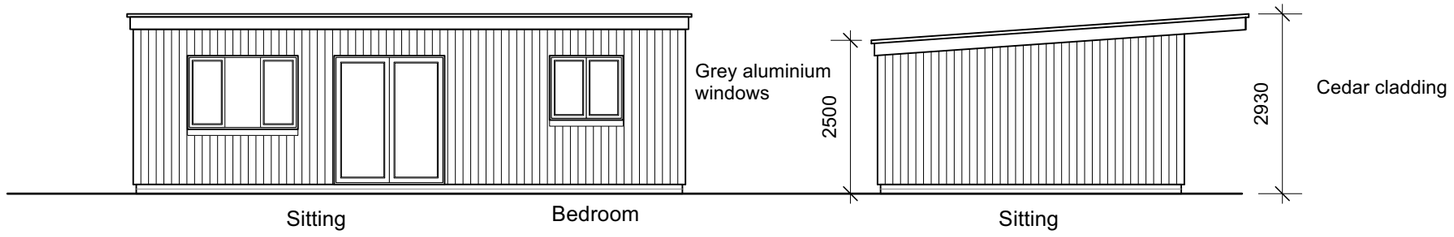

North [Front]

East [Side]

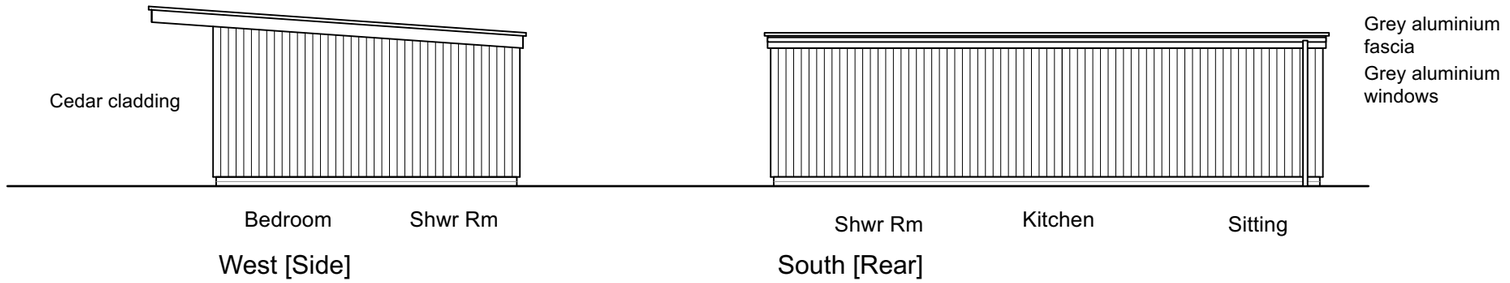

West [Side]

South [Rear]

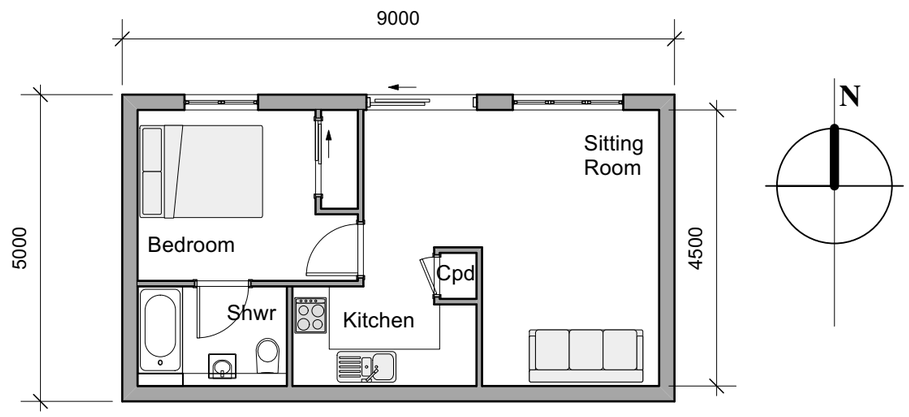

Ground Floor 1:100

1:100 @ A3

0 2 4 6 8 10 m

1 3 5 7 9

Rev	Date	Amend	Revision
C.	260422	gm	Rooflights removed
B.	260422	gm	Windows removed from rear elevation.
A.	210322	gm	Design revised following PSH comments.

Gerald Moore RIBA. Chartered Architect
1 Exmoor Crescent Worthing West Sussex BN13 2PL
Tel: 01903 609607 Mobile: 07793 00 44 62 e-mail: contact@geraldmooreriba.co.uk

Client: S HILTON

Project: 29 MEADOWVIEW ROAD SOMPTING WEST SUSSEX BN15 0HU

Drawing: PROPOSED ANCILLARY ACCOMMODATION

Drg No: 1757/21/P/02C

Scales: 1:100 **Date:** FEB 2022

Drawn: gm **Drawing Size:** A3