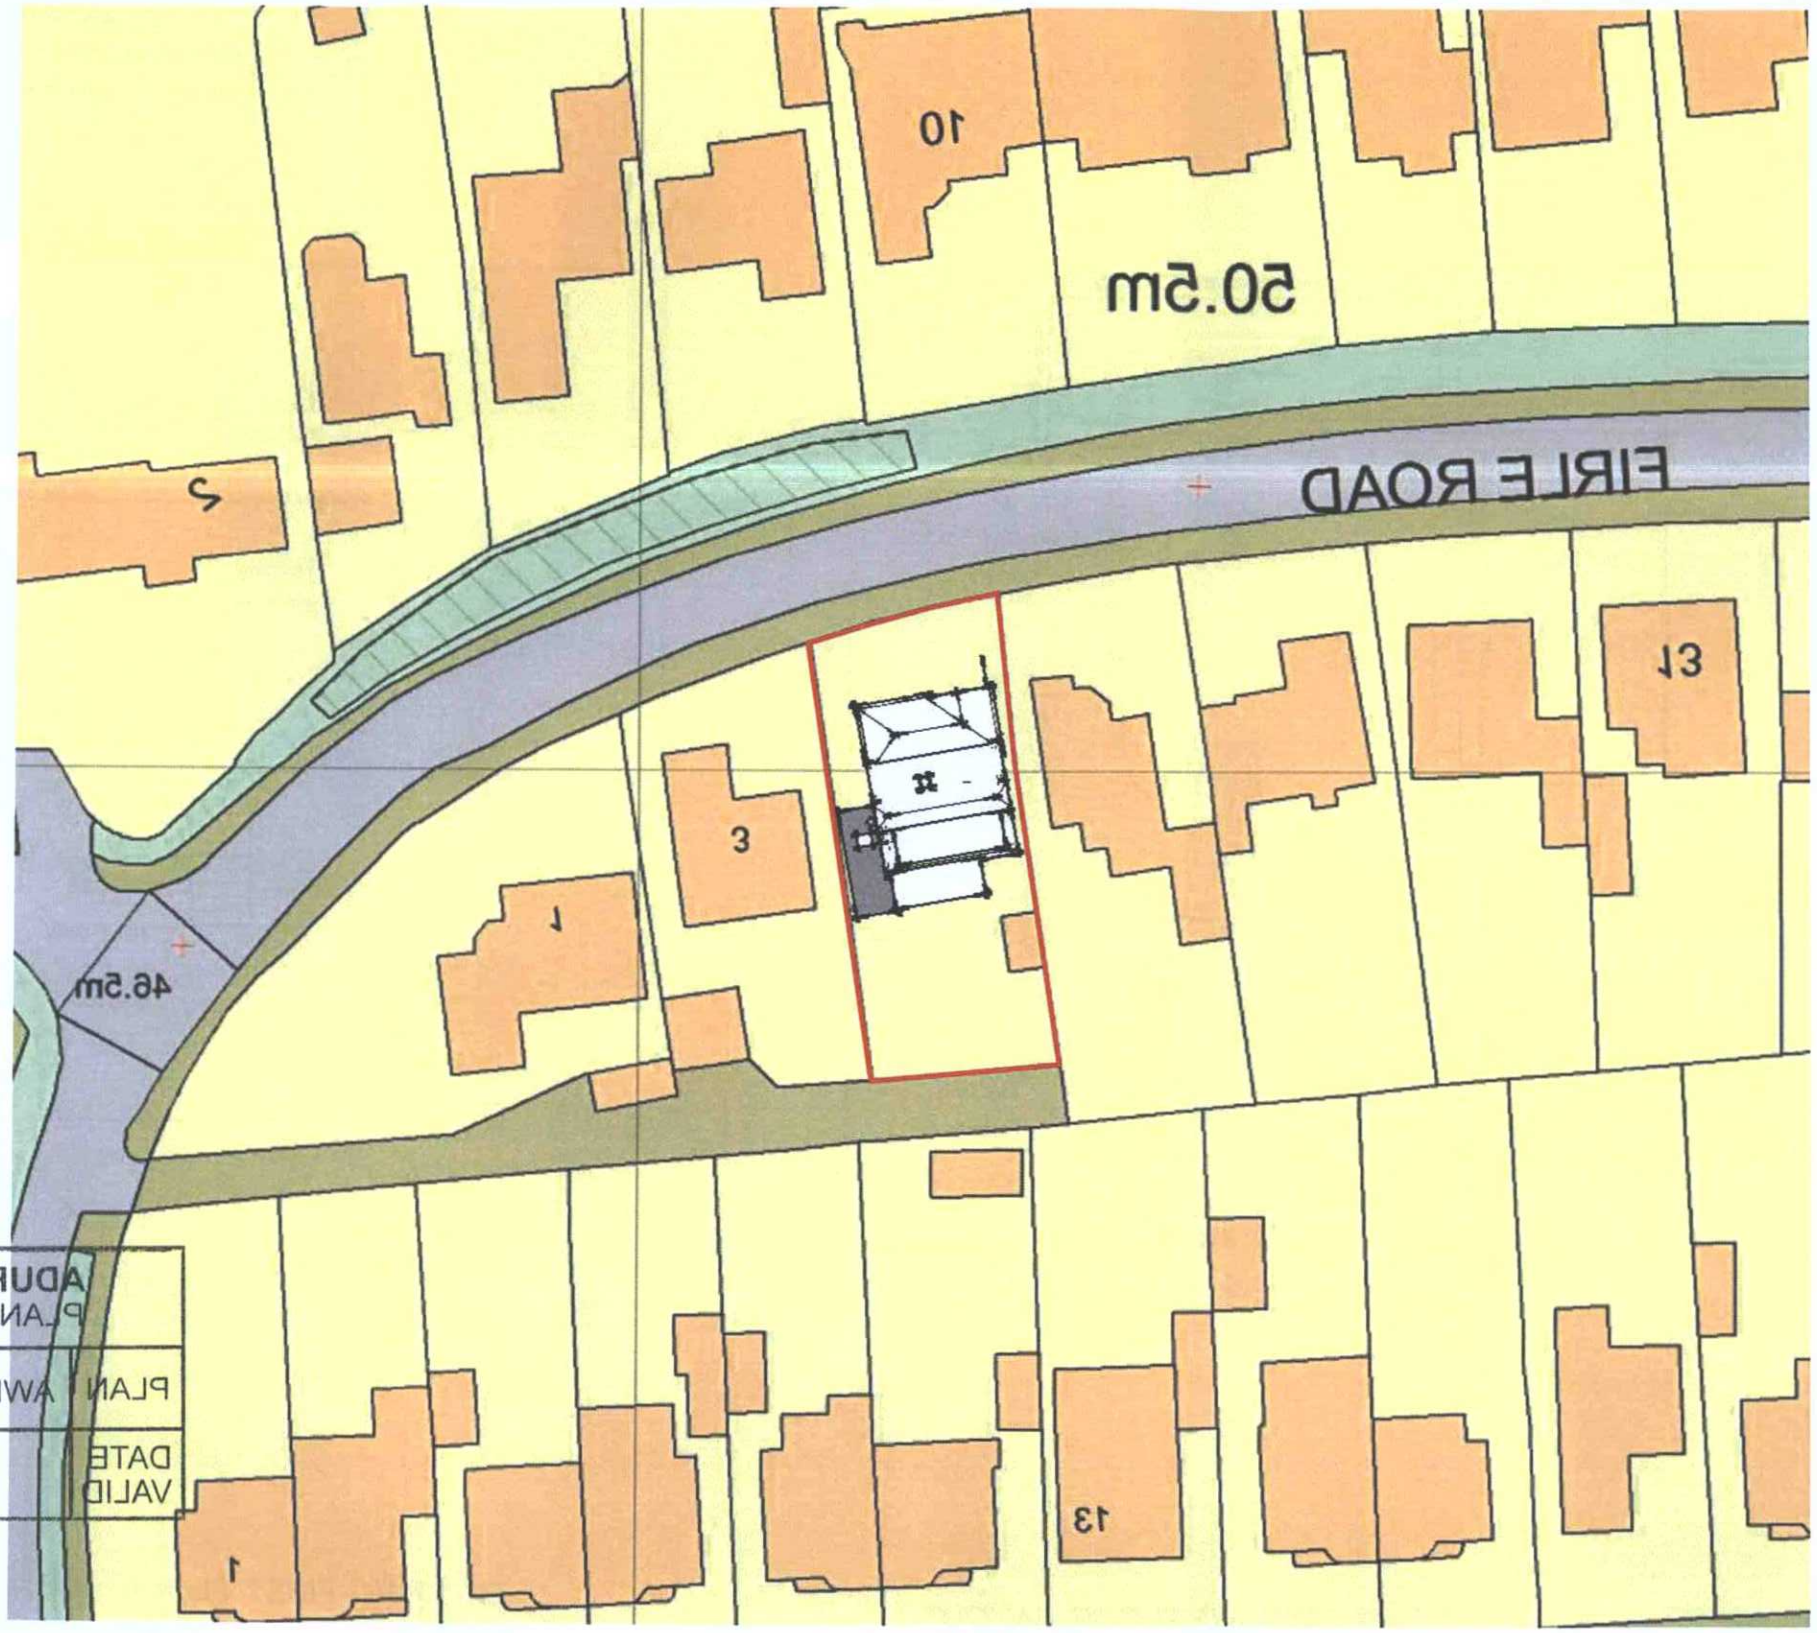


N

ADUR & WORTHING
PLANNING SERVICES

PLAN	AWDM/1780/15
DATE VALID	– 6 DEC 2015

50.00 m

Page: 2 Block Plan

MORPHEW DESIGNS Ltd. DESIGN & BUILD

Walnut tree cottage, Tanyard lane, Chelwood gate, Sussex. RH17 7LX. Tel: 01825 740451

Project: FRONT AND SIDE SINGLE STOREY EXTENSION. Client: Nigel Hepworth Address: 5 Firle Road LANCING BN15 ONY Ref: HEP17/15/1