


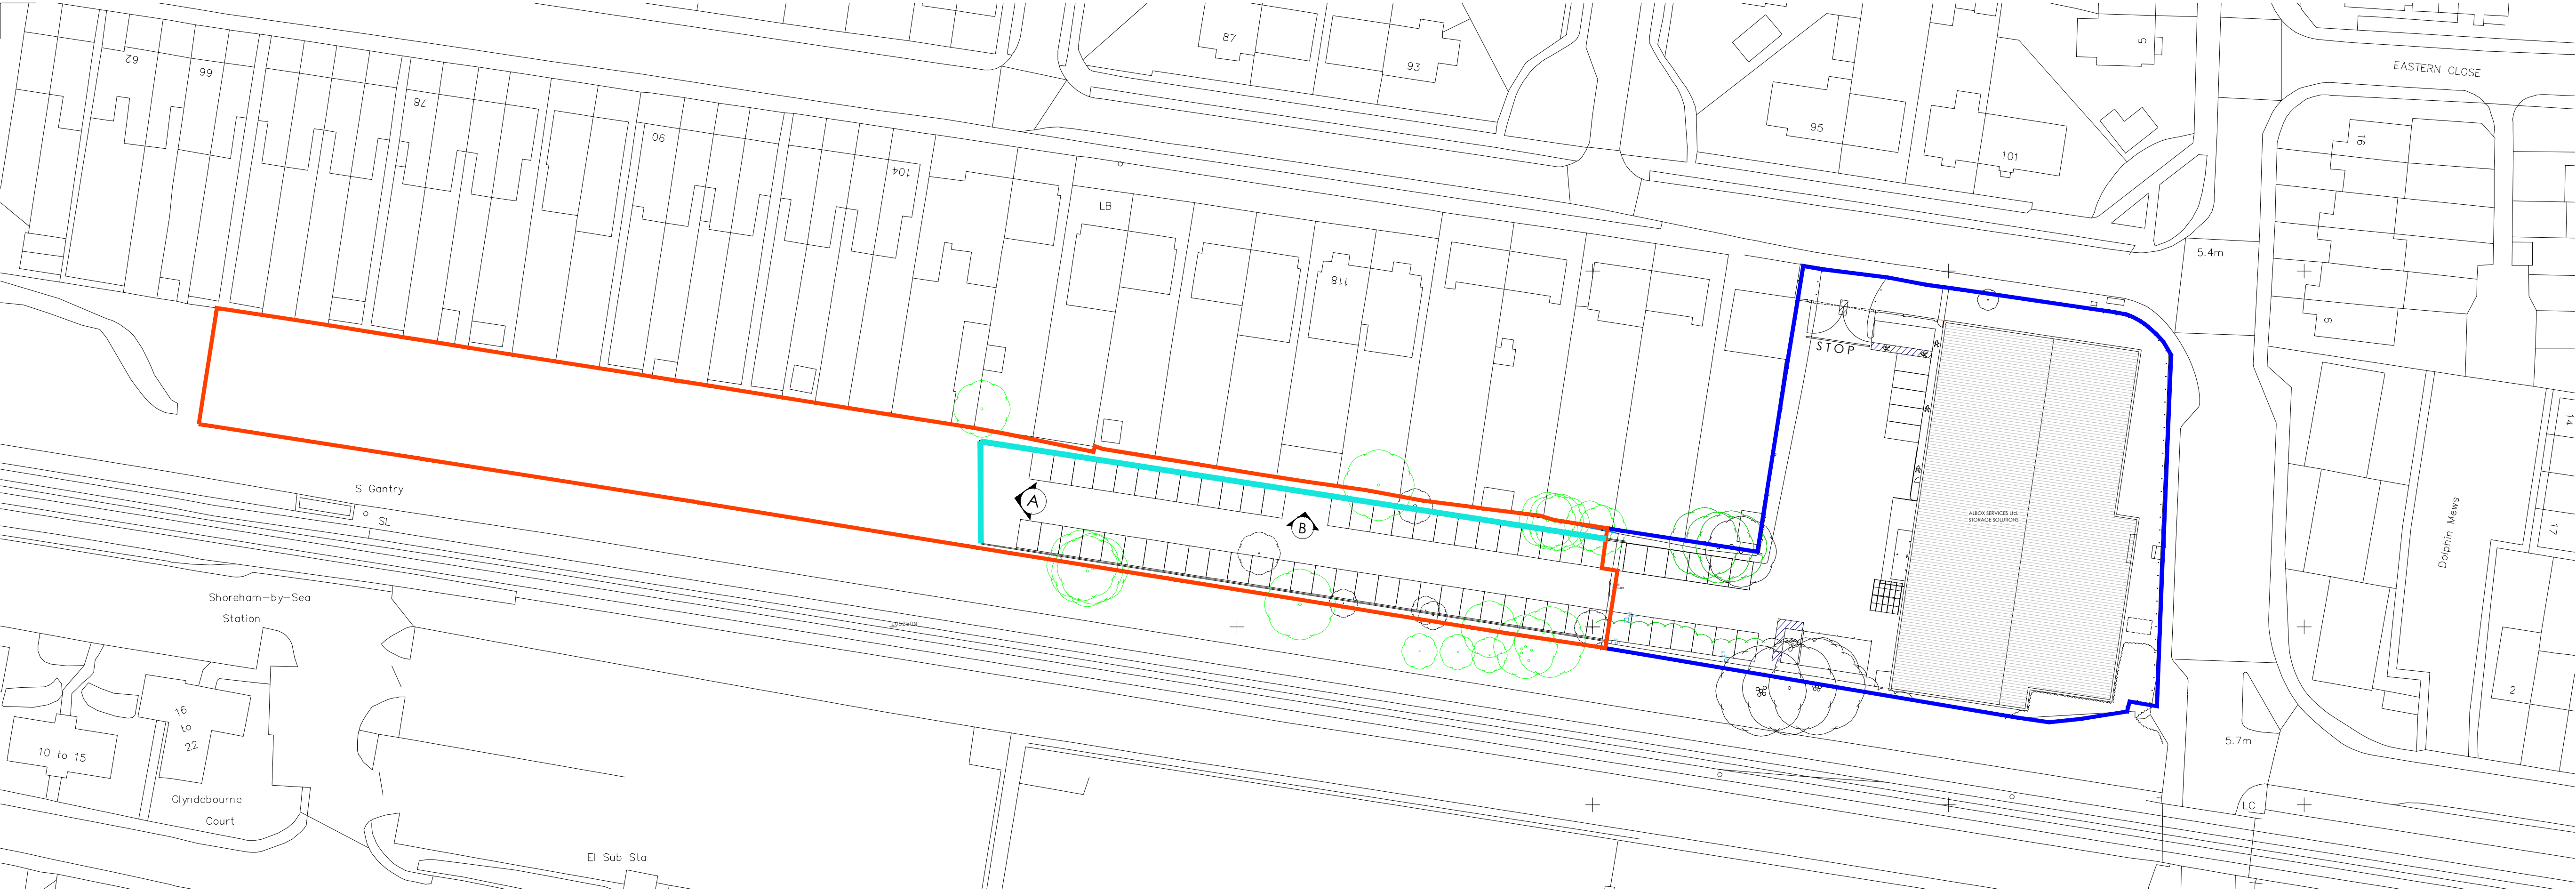

The Harris Partnership Ltd does not accept liability for any deviation from our drawings or specification. This drawing is copyright and may not be reproduced or stored in whole or part without written authority. Do not scale off this drawing.

0 5 10 15 20 25m

SCALE 1:500


Rev	Date	Description	Drawn	Chkd

PROPOSED ACOUSTIC FENCING
PLAN 1:500


KEY:
ACOUSTIC FENCING




BIRKDALE DURAPOST ACOUSTIC FENCING
IMAGE

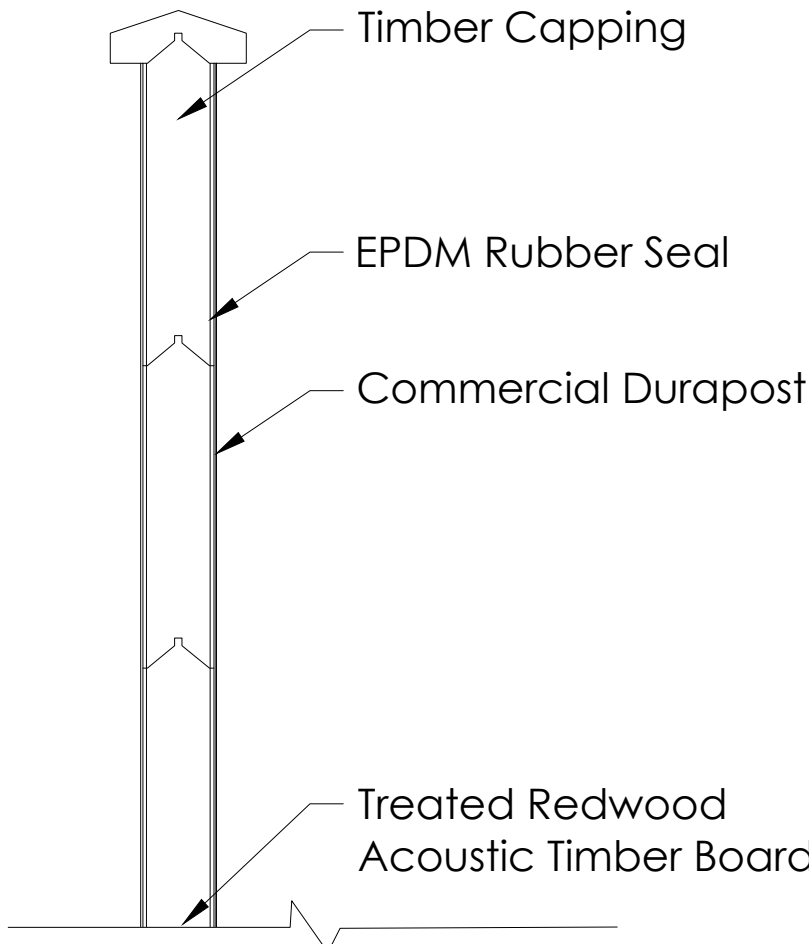


PROPOSED FENCING DETAIL
SECTION 1:5

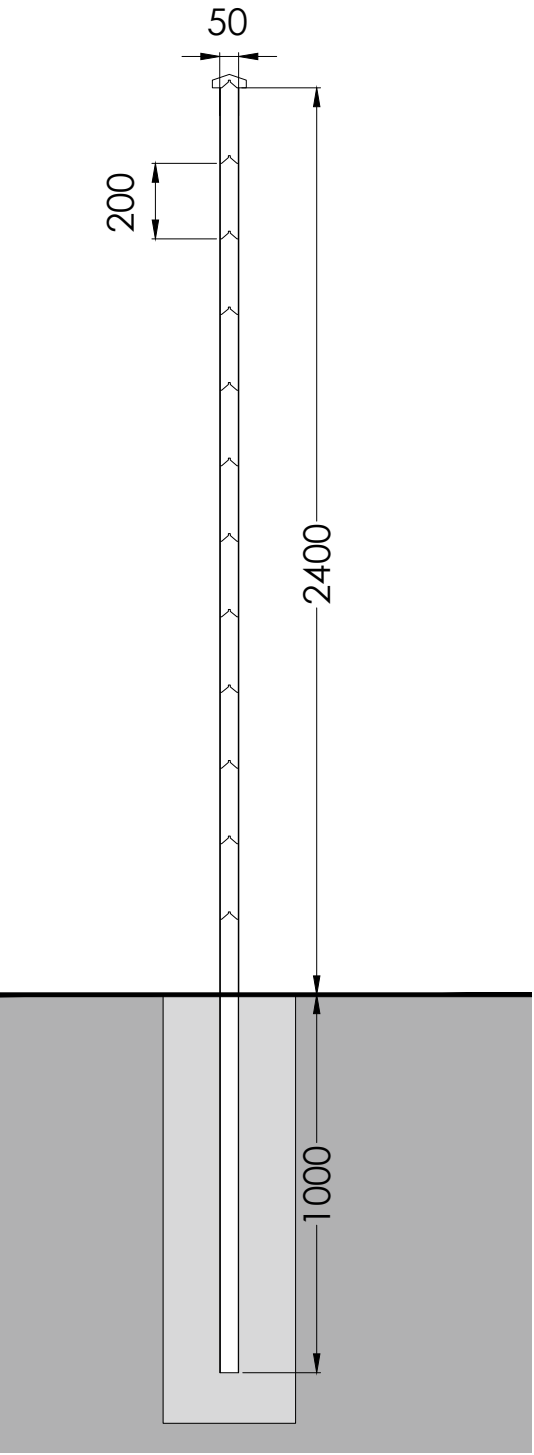

PROPOSED FENCING
SECTION 1:20

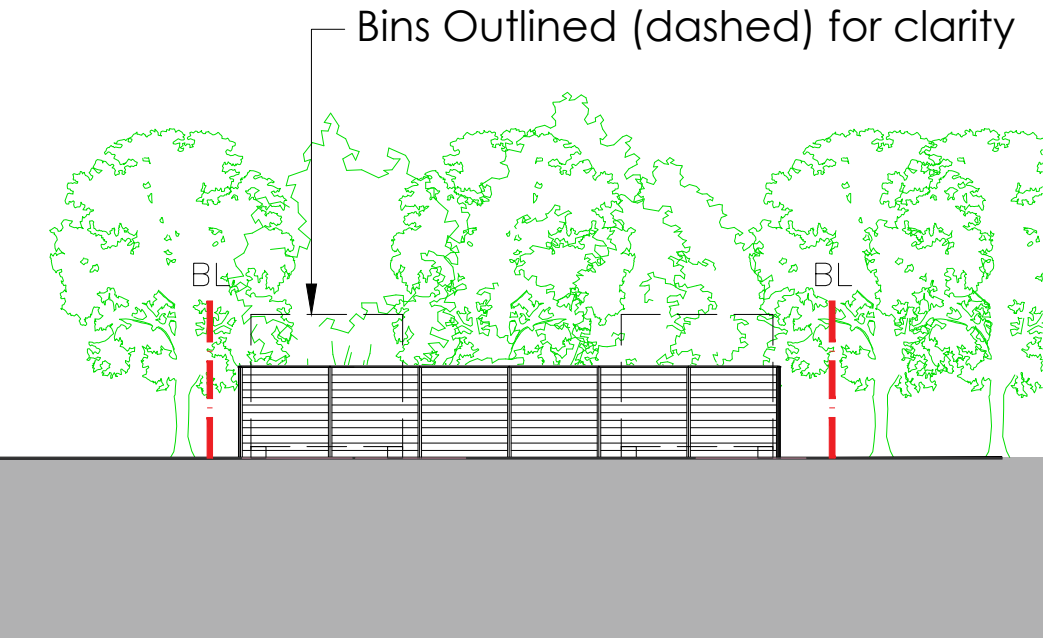

PROPOSED ELEVATION A
1:200

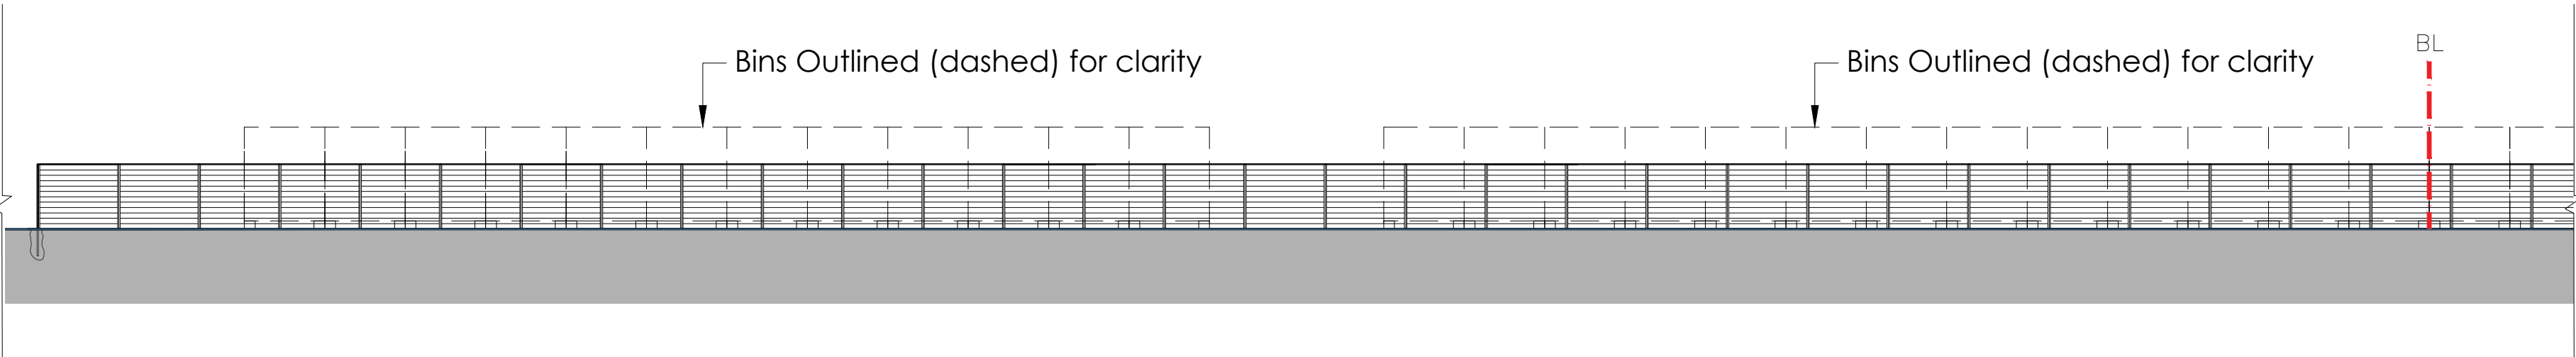

PROPOSED ELEVATION B
1:200

PLANNING DRAWING

This drawing has been prepared for submission to the relevant Local Authority as part of a Planning Application. It is not intended to assist with the pricing of any elements.

For structural details refer to the Structural & Civil Engineers detailed design drawings & specifications.

For M&E information, refer to the M&E Engineers and sub contractor's design drawings & specifications.

Do not scale from this drawing. Verify all dimensions and setting out on site. Notify any discrepancies to the architect.

For Health & Safety information, refer to the Designer's Risk Assessments. This drawing is copyright and may not be reproduced in whole or part without written authority.

Architecture
Masterplanning
Interior Design

www.harrispartnership.com

Wakefield Manchester Milton Keynes Reading London Harrogate Edinburgh

Client
Albox Services Ltd.

Project Title					
Proposed External Storage Units Extended Land 1-3 Eastern Avenue Shoreham-By-Sea West Sussex, BN43 6PD					
Drawing Title					
Proposed Acoustic Fencing					
Drawn	Checked	Scale	BIM Status	Date	
TG	ROD	1:500	NA	12/25	
Drawing Status			Rev.	THP Project No	
Planning			-	14529_1	
Project No.	Originator	Volume	Level	Type	Role
14529	THPK	00	XX	DR	A
					Number
					0111