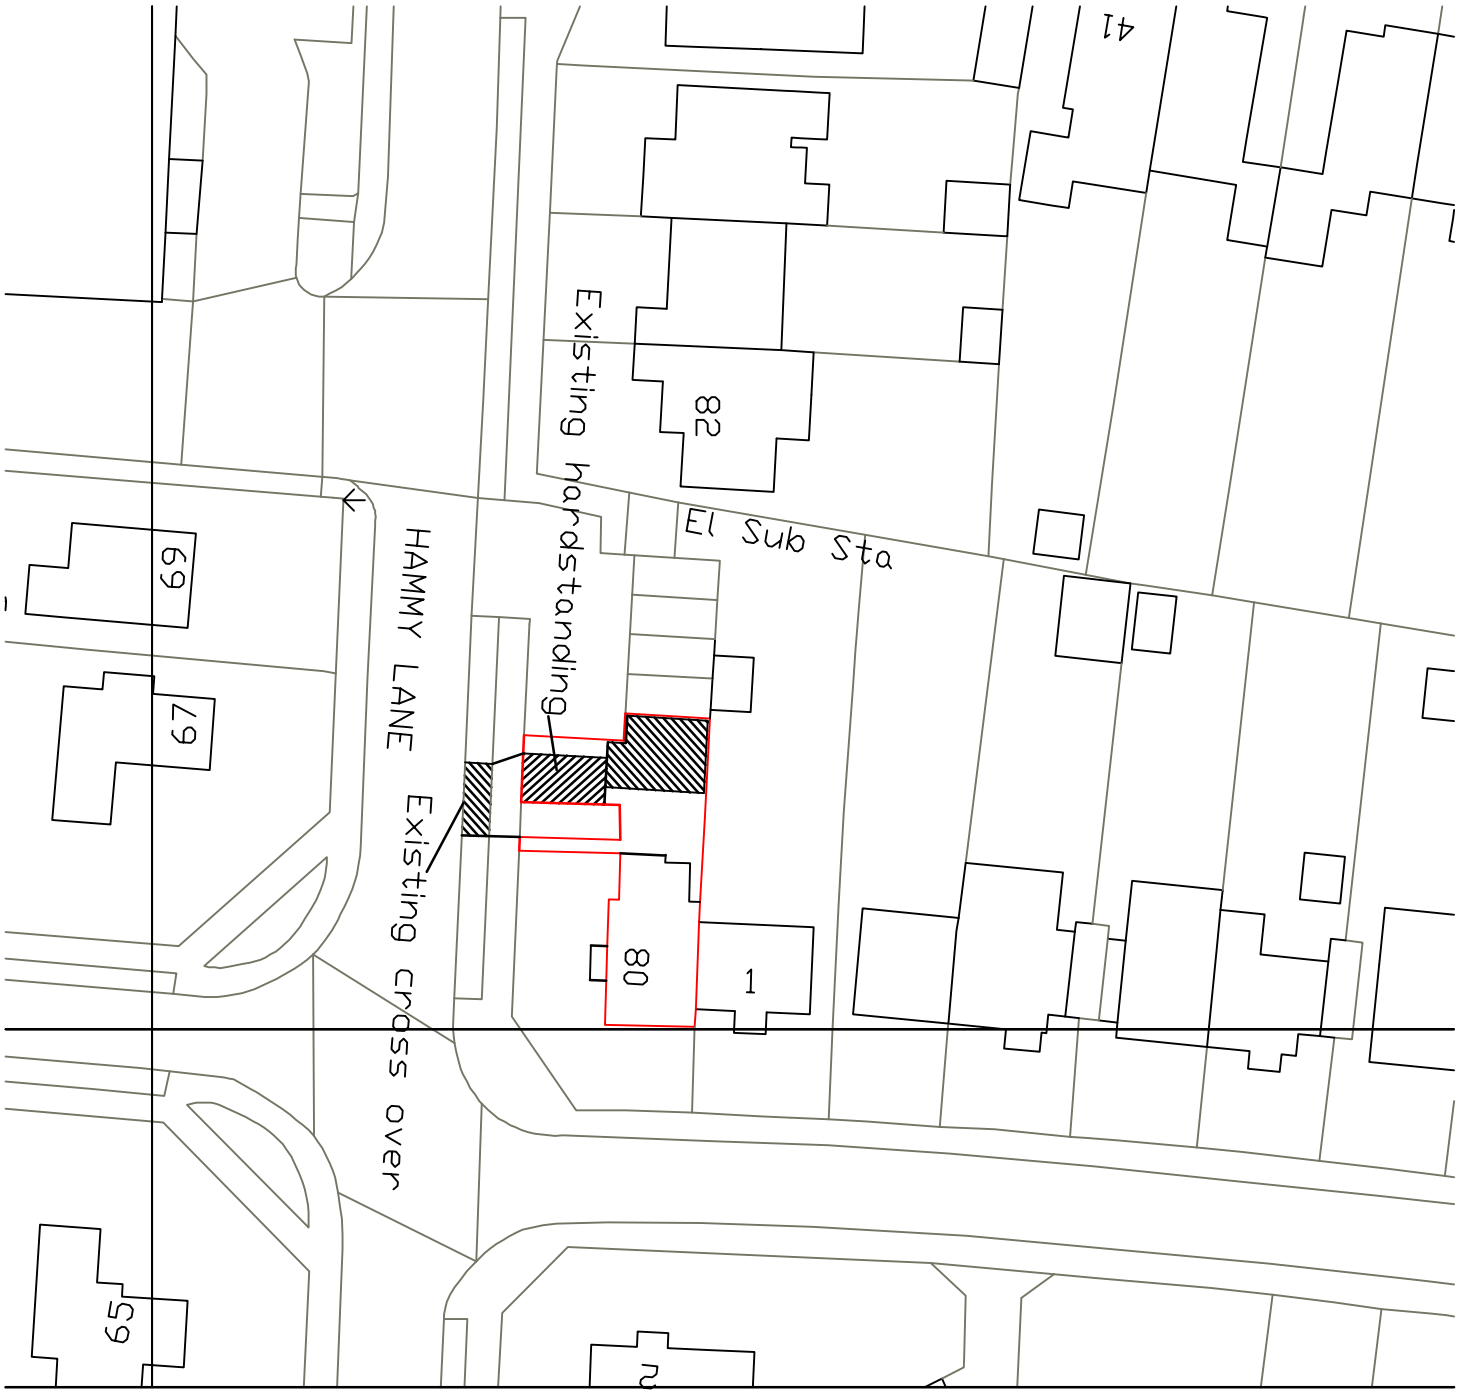


0 20 40 60 80

N

Metres
80 Hammy Lane
Shoreham
Block Plan 1:500
A4 Paper