


Front Street Facing (South) Facing Elevation

1m 2m 3m 4m 5m 6m 7m 8m 9m 10m
1:50 Scale Bar

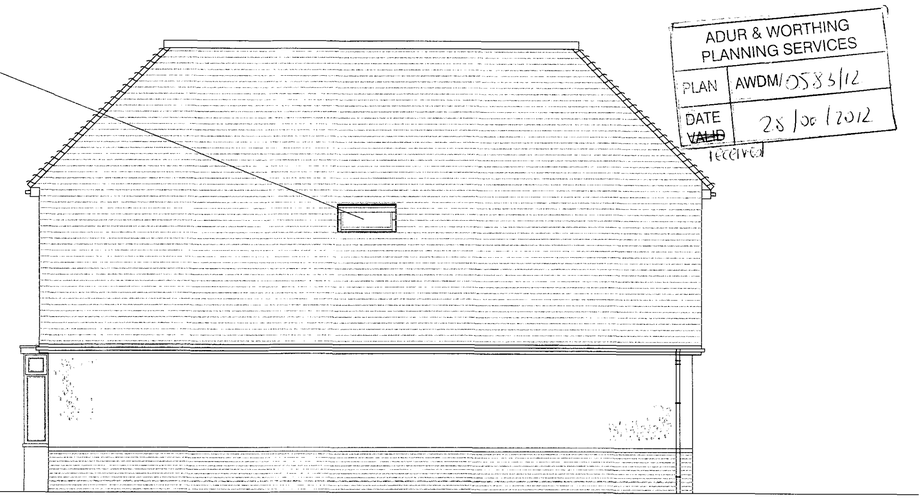

Side (East) Facing Elevation

ADUR & WORTHING PLANNING SERVICES
PLAN AWDM/0533/12
DATE ~~VALID~~ 28/06/2012
Received



Rear (North) Facing Elevation

1m 2m 3m 4m 5m 6m 7m 8m 9m 10m
1:50 Scale Bar



Side (West) Facing Elevation

Project:
Proposed New Detached Chalet Bungalow At:
68 The Meadway
Shoreham Beach
Shoreham By Sea
West Sussex
BN43 5RP

Drawing title:
Elevations As Proposed

Client: Mr Phillip Burchitt

Copyright of:
Architectural & Planning Services
15 West Street
Shoreham By Sea
West Sussex
BN43 5WF
bjw
01273 441009 (after 6pm)
07856899101
e-mail: benwhitby15@yahoo.co.uk

Scale: 1:50	Paper size A1
Date: 10.4.2012	Drawn: BJW
Drg. No. 01	Rev'n B

Action: All dimensions to be checked on site.