
INDICATIVE

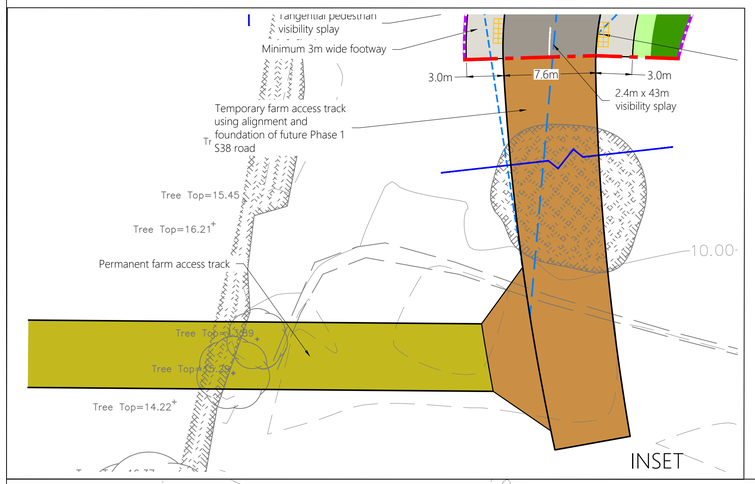

Notes

1. Do not scale from this drawing. All dimensions shown are in metres unless noted otherwise.
2. This drawing has been based upon topographical survey information produced by both Brunel Surveys Ltd and Milton Keynes Surveys Ltd and Milestone Transport Planning cannot be held responsible for any discrepancies which may arise because of it.

Key

- Road surface (776m²)
- Footway/ cycleway shared surface (287m²)
- Verge surface (168m²)
- Earthworks surface (132m²)
- Permanent Farm access track (non-adopted)
- Temporary Farm access track utilising Phase 1 carriageway foundation
- 2.4m x 43m visibility splay
- 2.4m x tangential visibility splay
- Tactile (18m²)
- Highway Boundary
- Limit of Adoption
- Proposed Flint Wall (82m)
- Proposed Timber Post and Rail Fence (14m)

Ordnance Survey Licence number: 100057360

Drawing Revisions

Rev:	Drn:	Date:	Details:	Chk:
C1	AM	14/11/2022	Approved / For Construction	SRT
C2	AM	10/05/2023	Approved / For Construction	SRT

Client

Persimmon Homes
Thames Valley

Project

West Sompting, West Sussex

Title

West Street
General Arrangement

MILESTONE TRANSPORT PLANNING
7 Ancells Court, Rye Close, Fleet, Hampshire, GU51 2UY
Tel: 01483 397888
Gateshead IBC, Mulgrave Terrace, Gateshead, NE8 1AN
Tel: 0191 338 7220
web: www.milestonetp.co.uk

Drawing Number: 601-S278-001

Scale: 1:250 @ A1

Revision: C2