

INDICATIVE

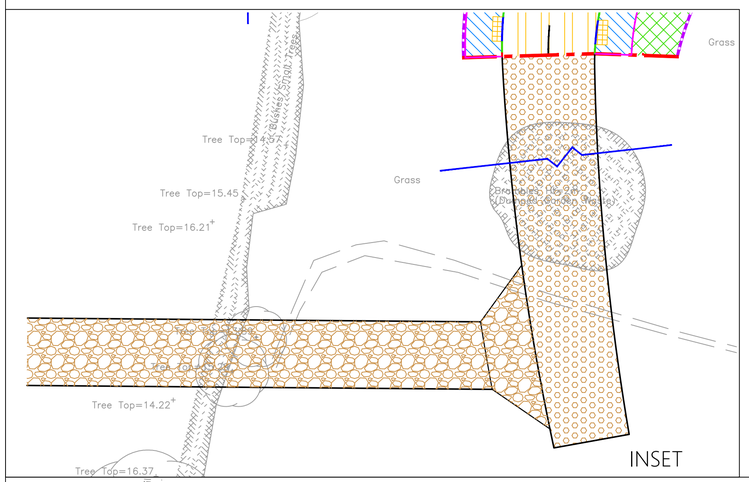

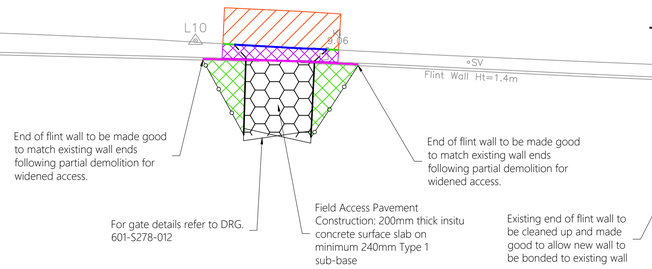

Notes

1. Do not scale from this drawing. All dimensions shown are in metres unless noted otherwise.
2. This drawing has been based upon topographical survey information produced by both Brunel Surveys Ltd and Milton Keynes Surveys Ltd and Milestone Transport Planning cannot be held responsible for any discrepancies which may arise because of it.

Key

- Footway Type 1 (WSCC Std Details: S278/38/04) (224m²)
- Carriageway Type 1 to WSCC Local Distributor standard (PSV=60) (WSCC Std Details: S278/38/21) (425m²)
- Plane off up to 50mm of existing surface course and replace with 50mm new surface course and regulating material where required - Carriageway Type 1 (PSV=60) (339m²)
- Plane off up to 20mm of existing surface course and replace with 20mm new surface course and regulating material where required - Footway Type 1 (50m²)
- Topsoil and seed (334m²)
- Kerb Type HB2 (WSCC Std Details: S278/38/01) (152m)
- Kerb Type BN Upstand 6mm unless stated otherwise (WSCC Std Detail: S278/38/02) (24m)
- Transition kerb at change in kerb upstand (10m)
- Type EF Edging (WSCC Std Details: S278/38/02) (112m)
- Tactile Paving (WSCC Std Details: S278/38/18) (18m²)
- Carriageway Tie-in joint (Option 1 WSCC Std Detail S278/38/20) (66m)
- Proposed 0.6m high Flint Wall with Brick Quoining and Brick on edge coping (82m)
- Proposed Post and Rail Fence (Std Detail: 601/S278/012) (14m)
- Farm Access Track Type FA1 - Gravel Construction (Refer to std detail drawing no. 601-S278-012)
- Farm Access Track Type FA2 - Gravel Construction (Refer to std detail drawing no. 601-S278-012)

Grass Seed Mixture for highway verges	
Seed type	Proportion
Adinda (strong creeping Red Fescue)	30%
Talgo (Perennial Ryegrass)	25%
Mentor (Hard Fescue)	20%
Balin (Smooth Stalked Meadow Grass)	12.50%
Highland (Browntop Bent)	10%
Aberace (Small Leaved White Clover)	2.50%

Ordnance Survey Licence number: 100057360

Drawing Revisions

Rev:	Drn:	Date:	Details:	Chk:
C1	AM	14/11/2022	Approved / For Construction	SRT
C2	AM	10/05/2023	Approved / For Construction	SRT

Client

Persimmon Homes
Thames Valley

Project

West Sompting, West Sussex

Title

West Street
Pavement Construction, Kerbing and Fencing

MILESTONE TRANSPORT PLANNING
7 Ancells Court, Rye Close, Fleet, Hampshire, GU51 2UY
Tel: 01483 397888
Gateshead IBC, Mulgrave Terrace, Gateshead, NE8 1AN
Tel: 0191 338 7220
web: www.milestonetp.co.uk

Drawing Number: 601-S278-010

Scale: 1:250 @ A1

Revision: C2