

EXISTING SOUTH ELEVATION 1:100

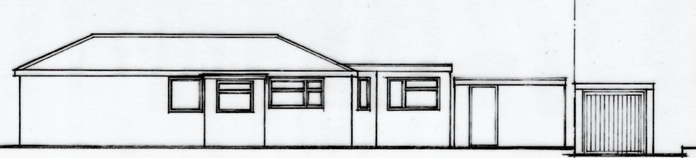

EXISTING EAST ELEVATION

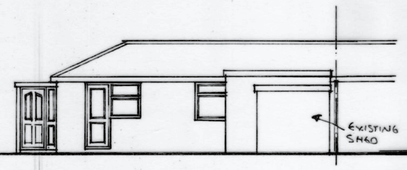

EXISTING NORTH ELEVATION

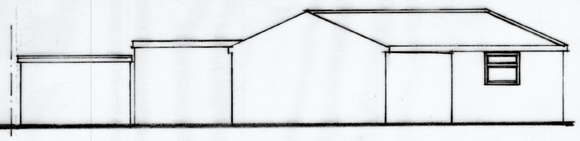

EXISTING WEST ELEVATION

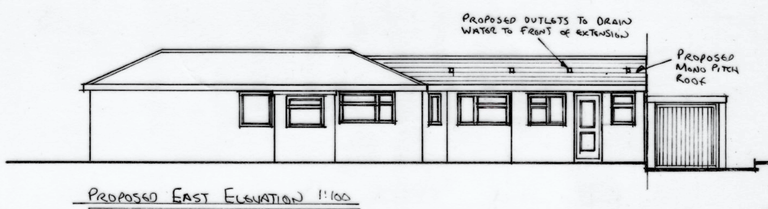

PROPOSED EAST ELEVATION 1:100

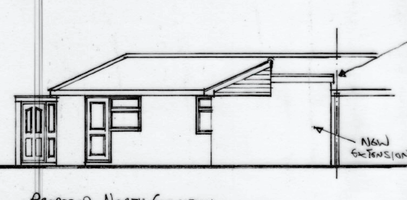

PROPOSED NORTH ELEVATION

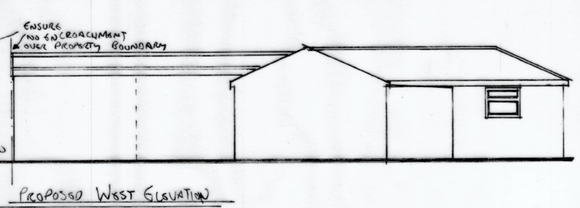

PROPOSED WEST ELEVATION

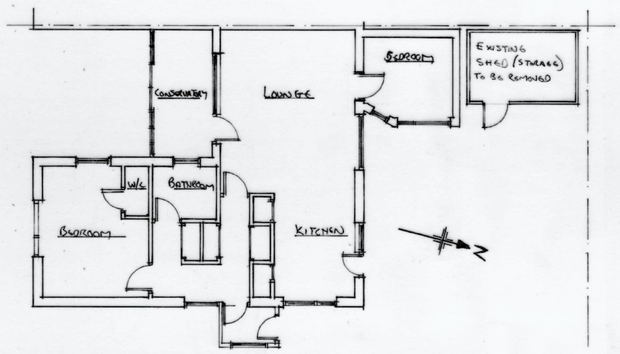

EXISTING GROUND FLOOR PLAN 1:100

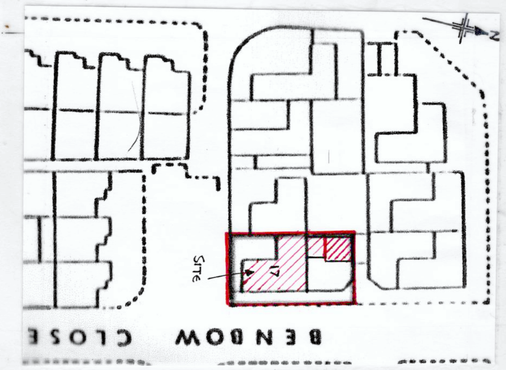

BLOCK PLAN 1:500

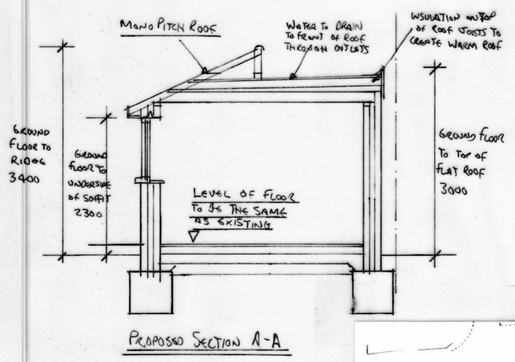

PROPOSED SECTION A-A

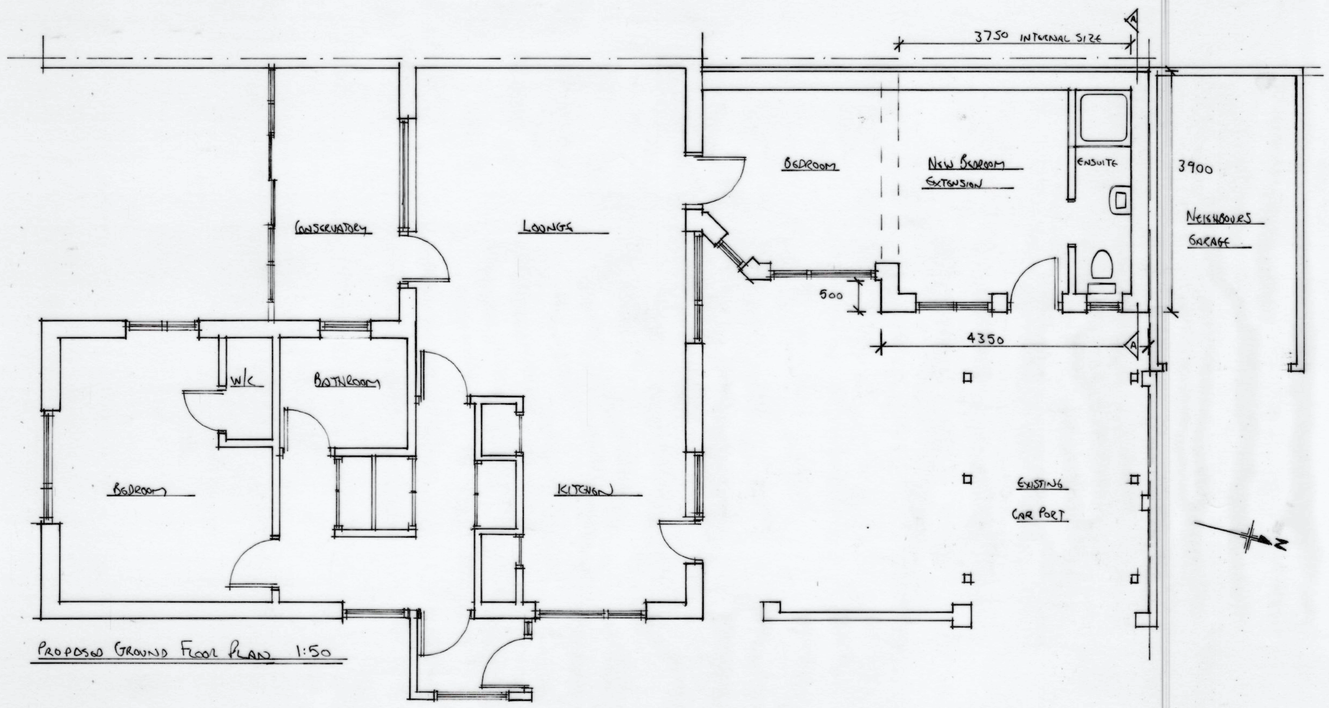

PROPOSED GROUND FLOOR PLAN 1:50

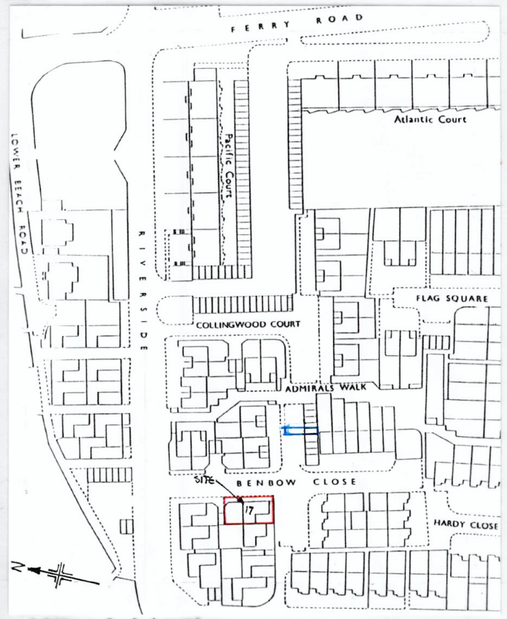

LOCATION PLAN 1:1250

1:1250	10m 20 30 40 50 60m
1:500	5m 10 15 20 25 30m
1:100	11m 12 13 14 15m 16 17 18 19 110
1:50	1m 12 13 14 15 16 17 18m

SCALE BAR

REV A 16/3/2020

DRAWING TITLE
PROPOSED BEDROOM EXTENSION
FOR JAN FOLEY
17 BENBOW CLOSE
SNOWSHAM-BY-SEA BN43 5RY

SCALE 1:50 1:100 1:500 1:1250

DATE 03/03/2020 DRAWN BY JW JONES

ORG N° 008/12020 REV A

PAPER SIZE A1