



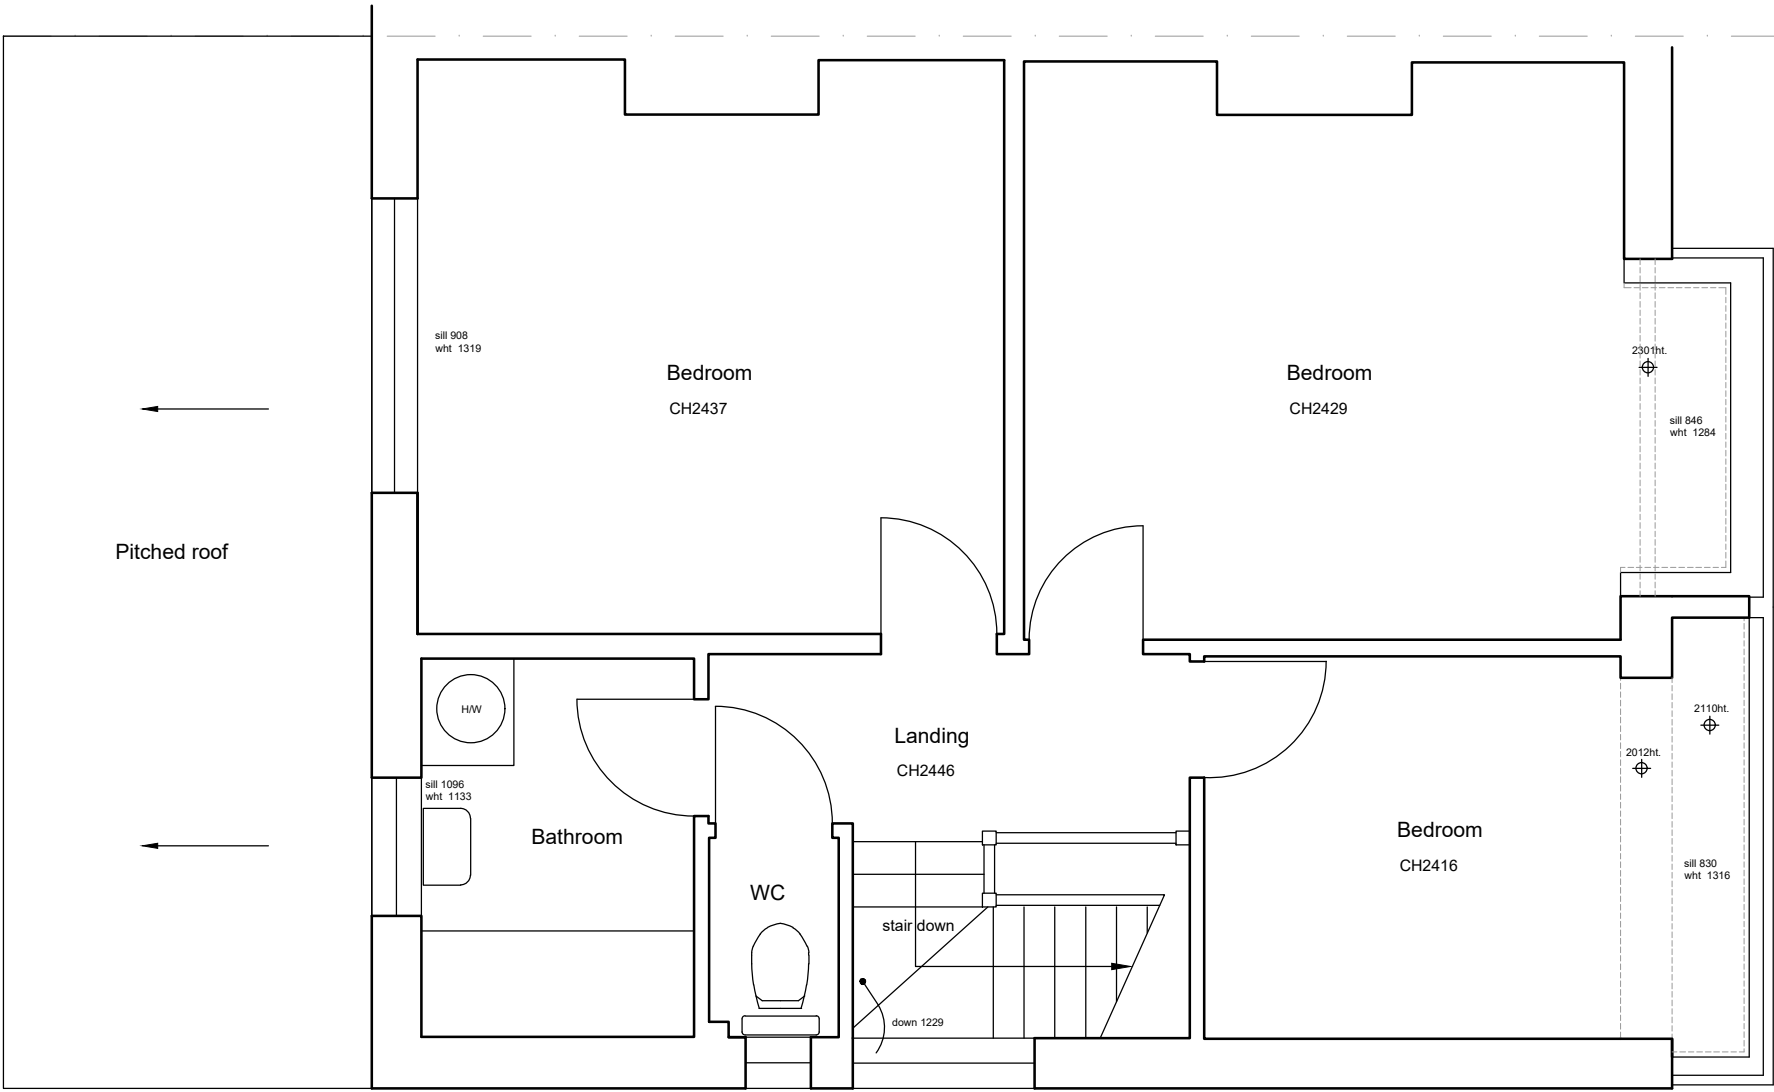


Location Plan as Existing 1:1250

Scale in metres (1:1250)
0 10 20

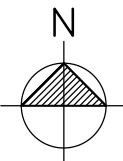


First Floor Plan as Existing 1:50

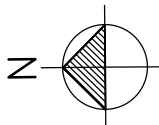


Side (west) Elevation as Existing 1:100




Rear (north) Elevation as Existing 1:100

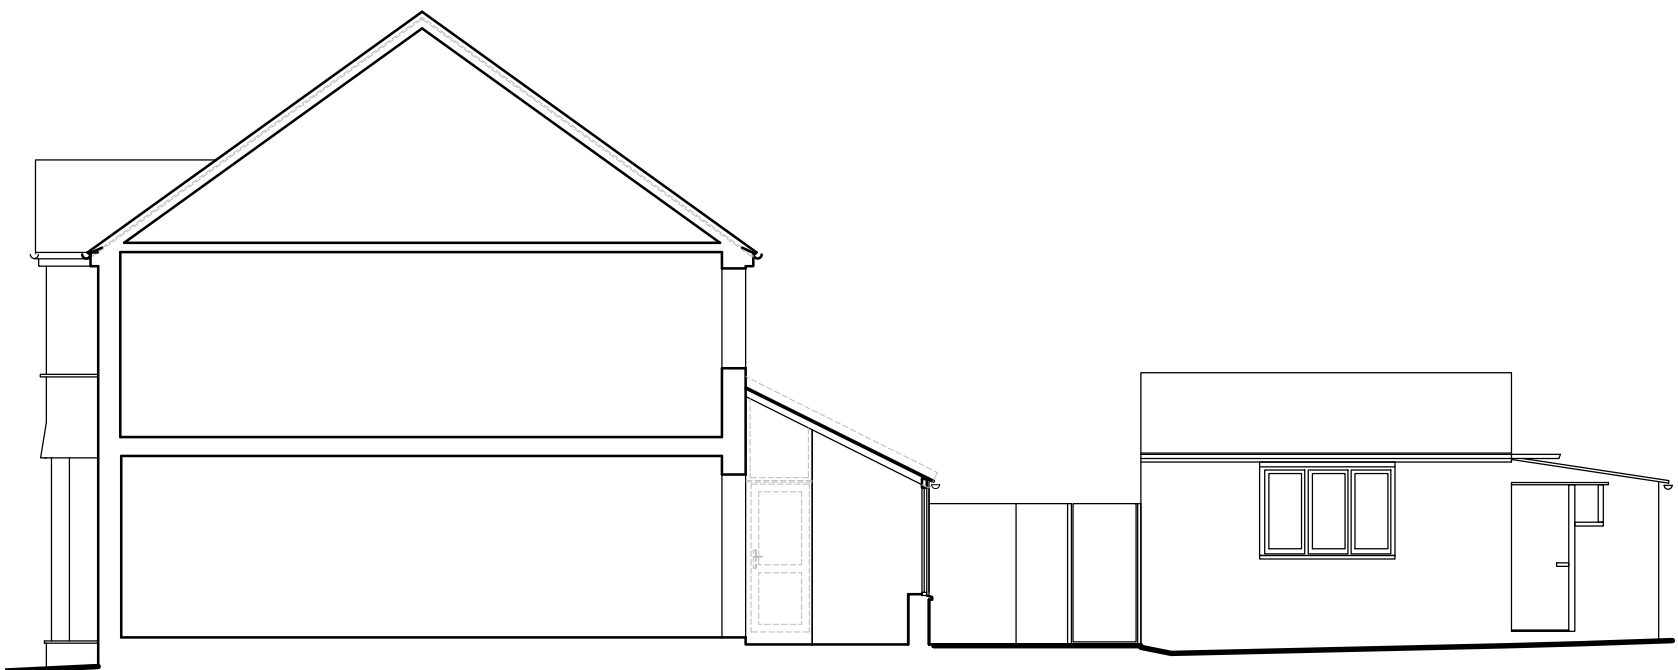

Section A-A as Existing 1:100

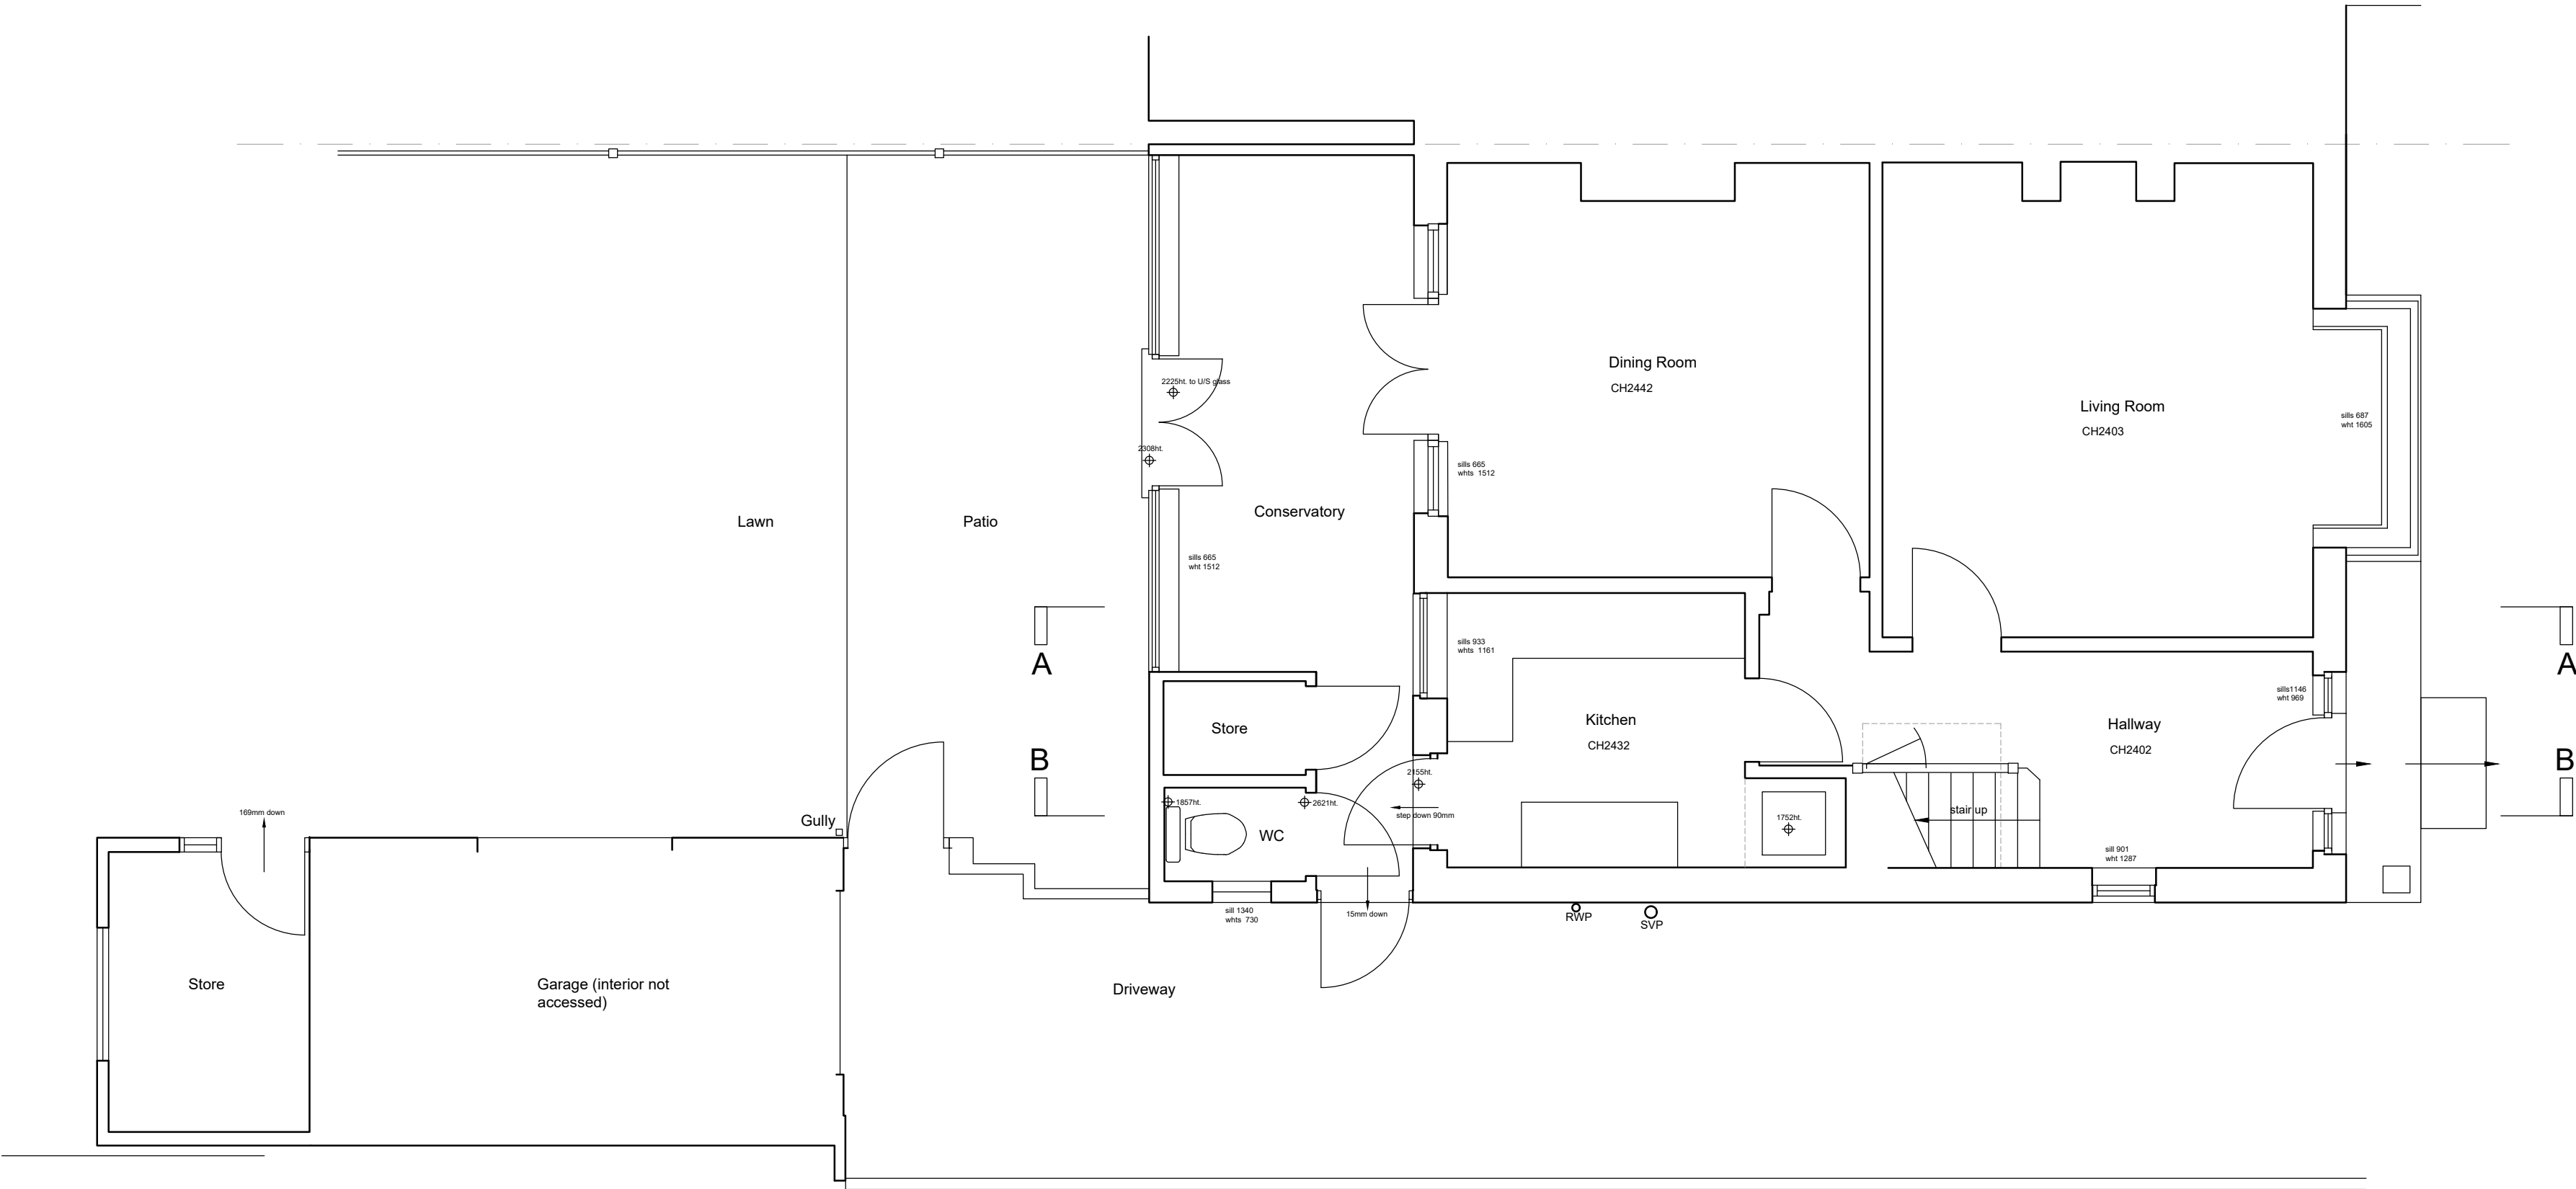

Ground Floor Plan as Existing 1:50

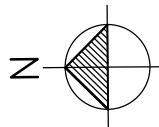

Scale in metres (1:50)
0 1 2 3 4 5

Scale in metres (1:100)
0 1 2 3 4 5 6 7 8 9 10

site: 398 Upper Shoreham Road, Shoreham		Project: Extensions and Alts	
Drawing			
Existing plans and elevations			
d	scale: shown	print size: A1	
d	client: Steve and Jade Sowa		