


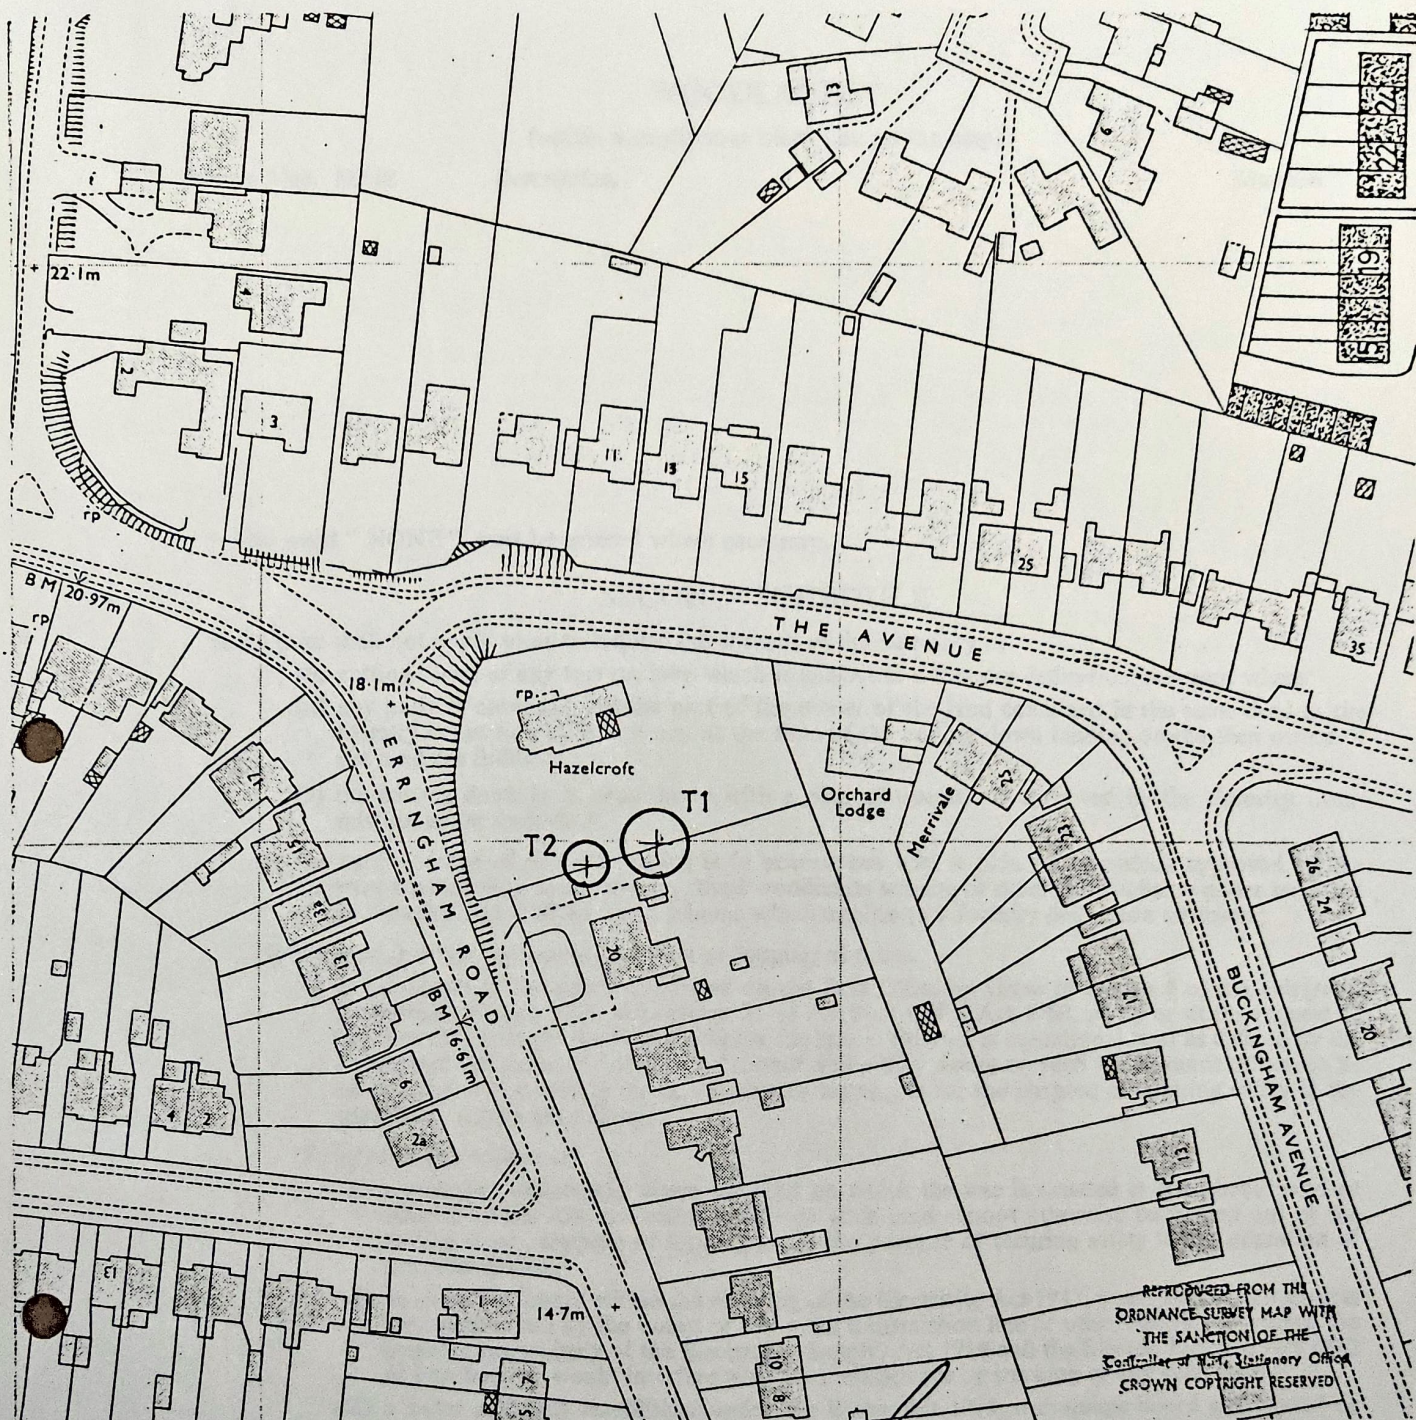

TREE PRESERVATION ORDER 162/2/87(SU)
HAZELCROFT, THE AVENUE AND 20, ERRINGHAM ROAD
SHOREHAM-BY-SEA.

TREE T1 - BEECH
TREE T2 - HORSE CHESTNUT

Scale 1:1250



**ADUR
DISTRICT
COUNCIL**

DEVELOPMENT SERVICES DEPARTMENT

Civic Centre • Ham Road • Shoreham-by-Sea • Sussex BN4 6PR
Telephone Shoreham-by-Sea 5566