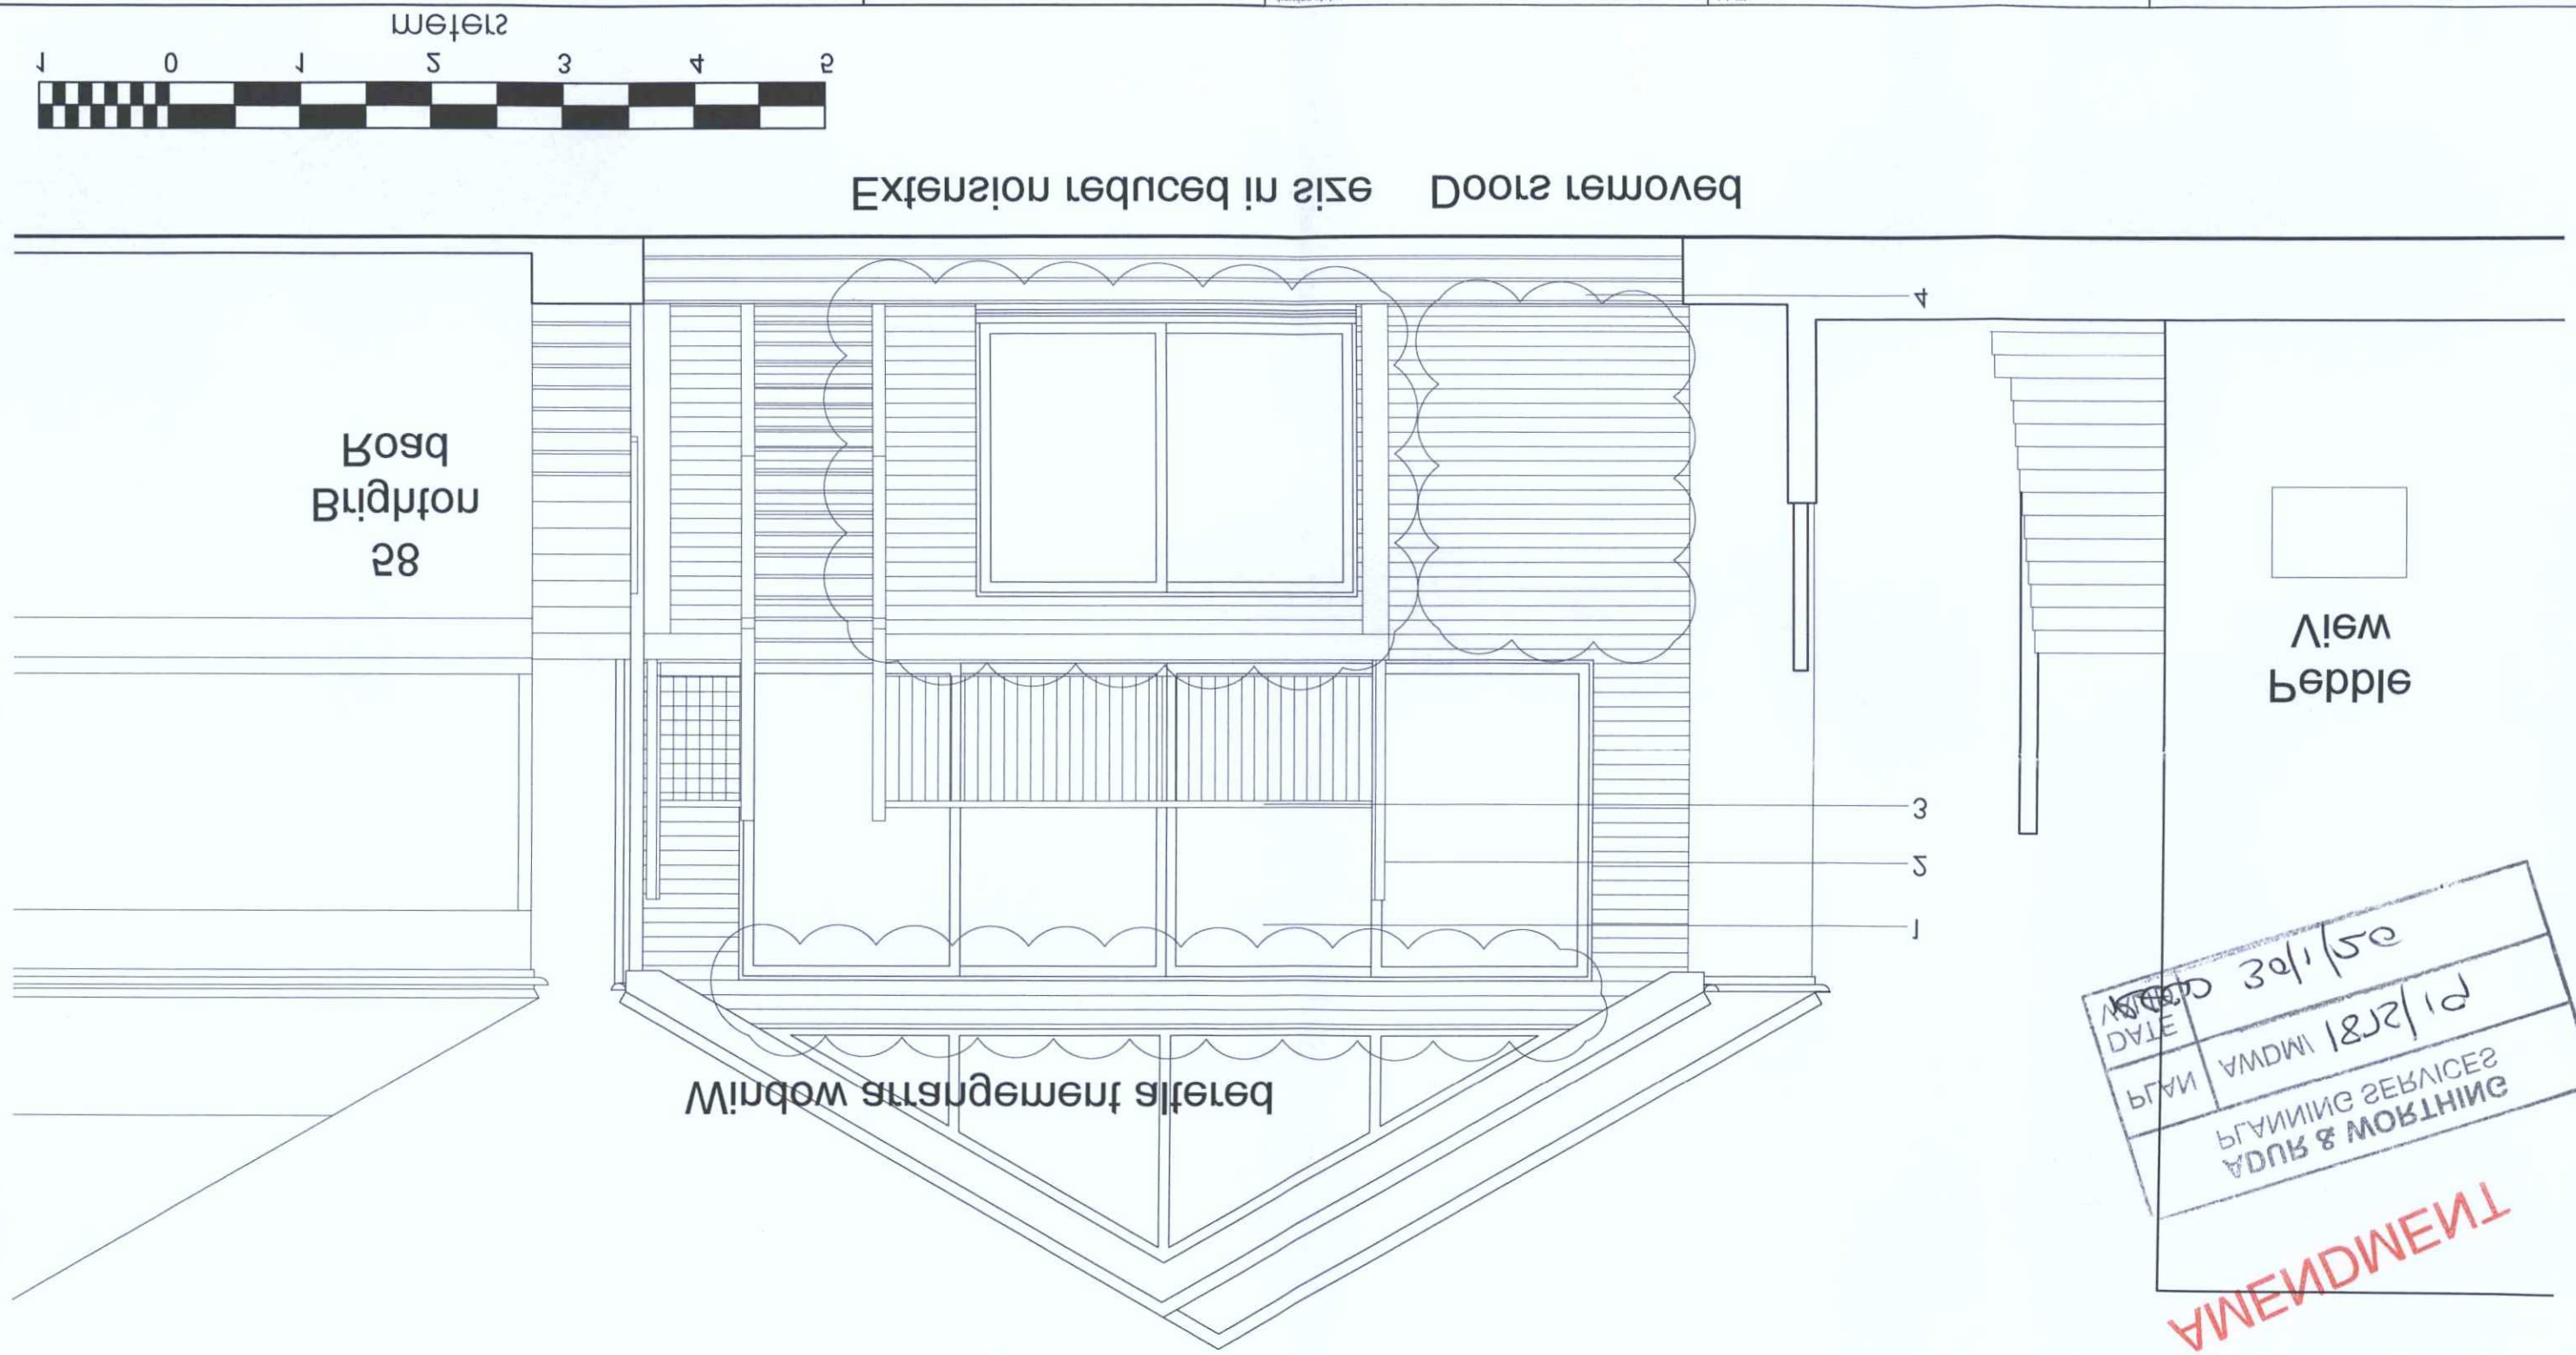

1 Curtain walling with sliding doors
2 1800mm high Horizontal timber slats for privacy screening
3 Timber ballustrades
4 Timber decking

AMENDMENT

ADUR & WORTHING
PLANNING SERVICES
PLAN | AWDM | 1852/19
DATE | 30/1/20
WARD

rev	date	by	description	chkd
P1	30.01.2020	CJ	Material information added	RF

Printed: 30 January 2020 11:19:37

U:/8251 Brighton Road Lancing/0-00 BIM/0-03 AutoCAD/Sheets/A-E-Elevations/A-F01-Front Elevation Proposed_16.12.2019.dwg

CPMG Architects Ltd
People.Purpose.Place
Hottingham 22 Warner Gate, Hottingham, NG1 1NJ 0115 828 8200
London 12 Kirby Street, London, EC1N 8TE 0207 485 1902
Birmingham The Lewis Building, Bull Street, Birmingham B4 6BQ 0121 481 2085
www.cpmg-architects.com enquiries@cpmg-architects.com

drawn by	date	checked by	scale
CJ	16.12.2019	RF	1:50

drawing status	job title
PLANNING SUBMISSION	60 Brighton Road Extension
	Lancing

drawing title	
Proposed Elevation	

job no.	drawing no.	revision	media
8251	20-015	P1	A3

Copyright of CPMG Architects Limited 2020. All rights reserved. No part of this publication may be reproduced, stored in any retrieval system or transmitted in any form or by any means without prior permission of CPMG Architects Limited. Do not scale from drawing, use figured dimensions only. All dimensions to be checked on site.

ISO 9001: 2015 Quality Management ISO 14001: 2015 Environmental Management
PAS 1185-2: 2013 Building Information Modelling