1 Welsh slate roof
2 Roof light, Velux or similar
3 1800mm high Horizontal timber slats for privacy screening
4 Timber balustrades
5 Timber decking

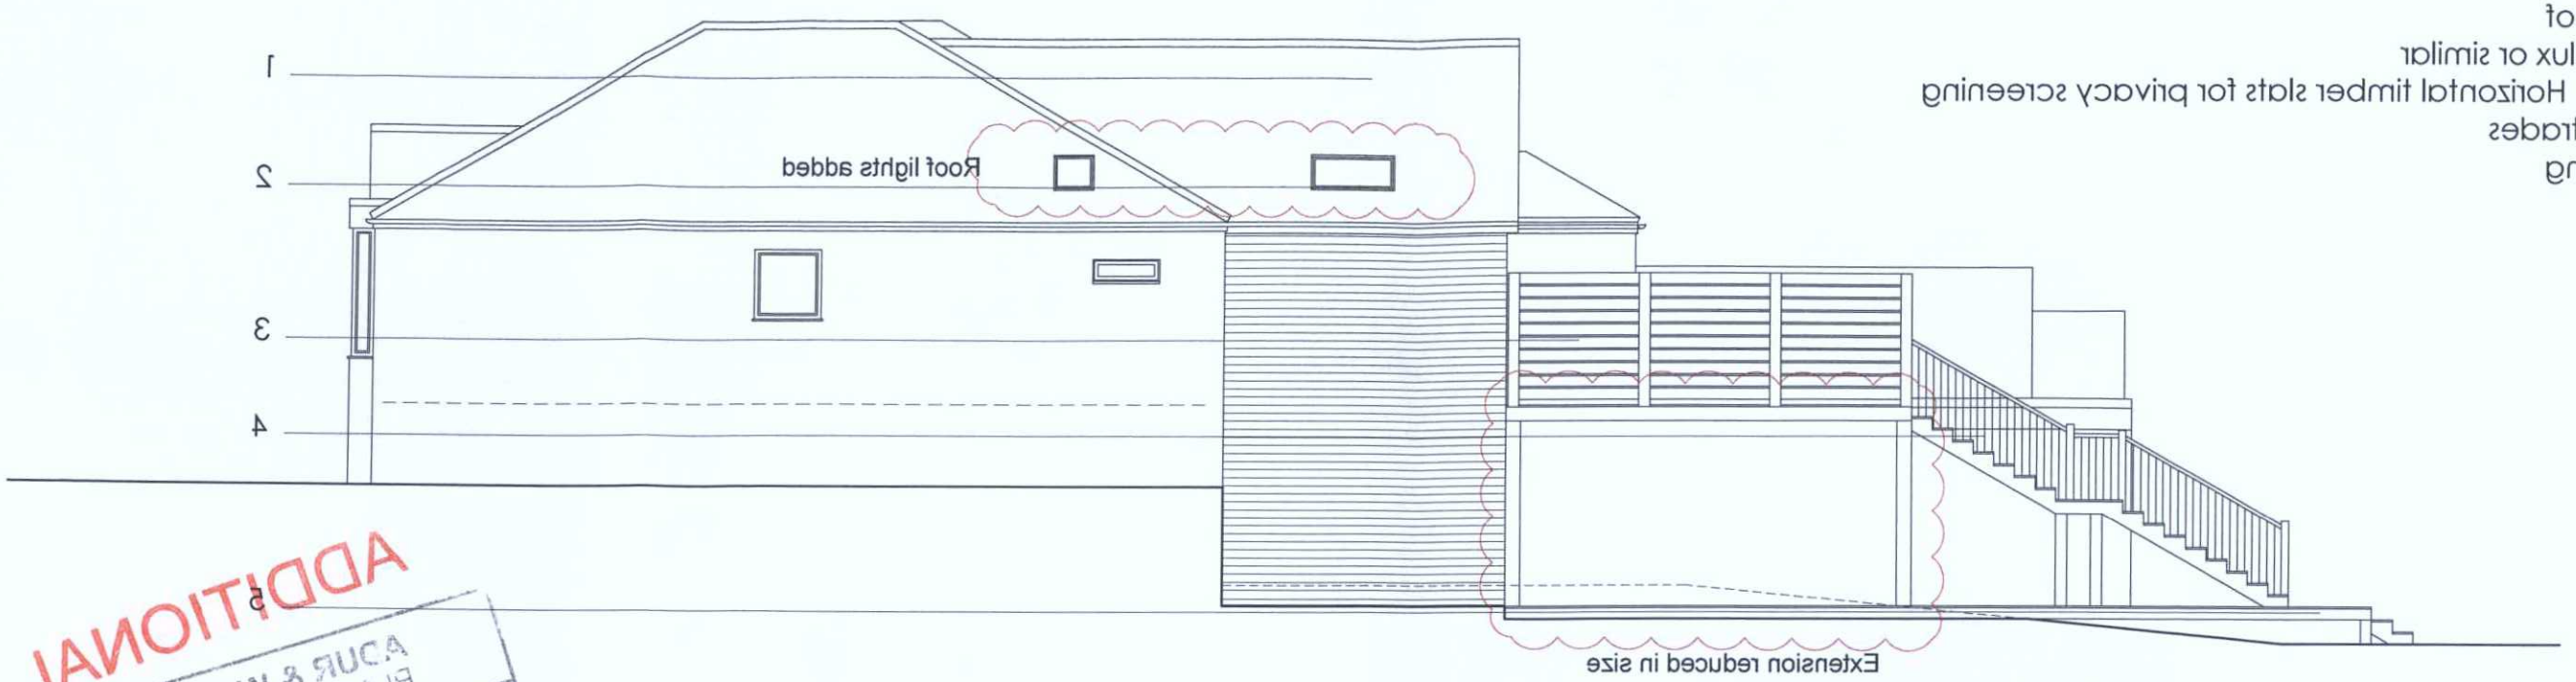

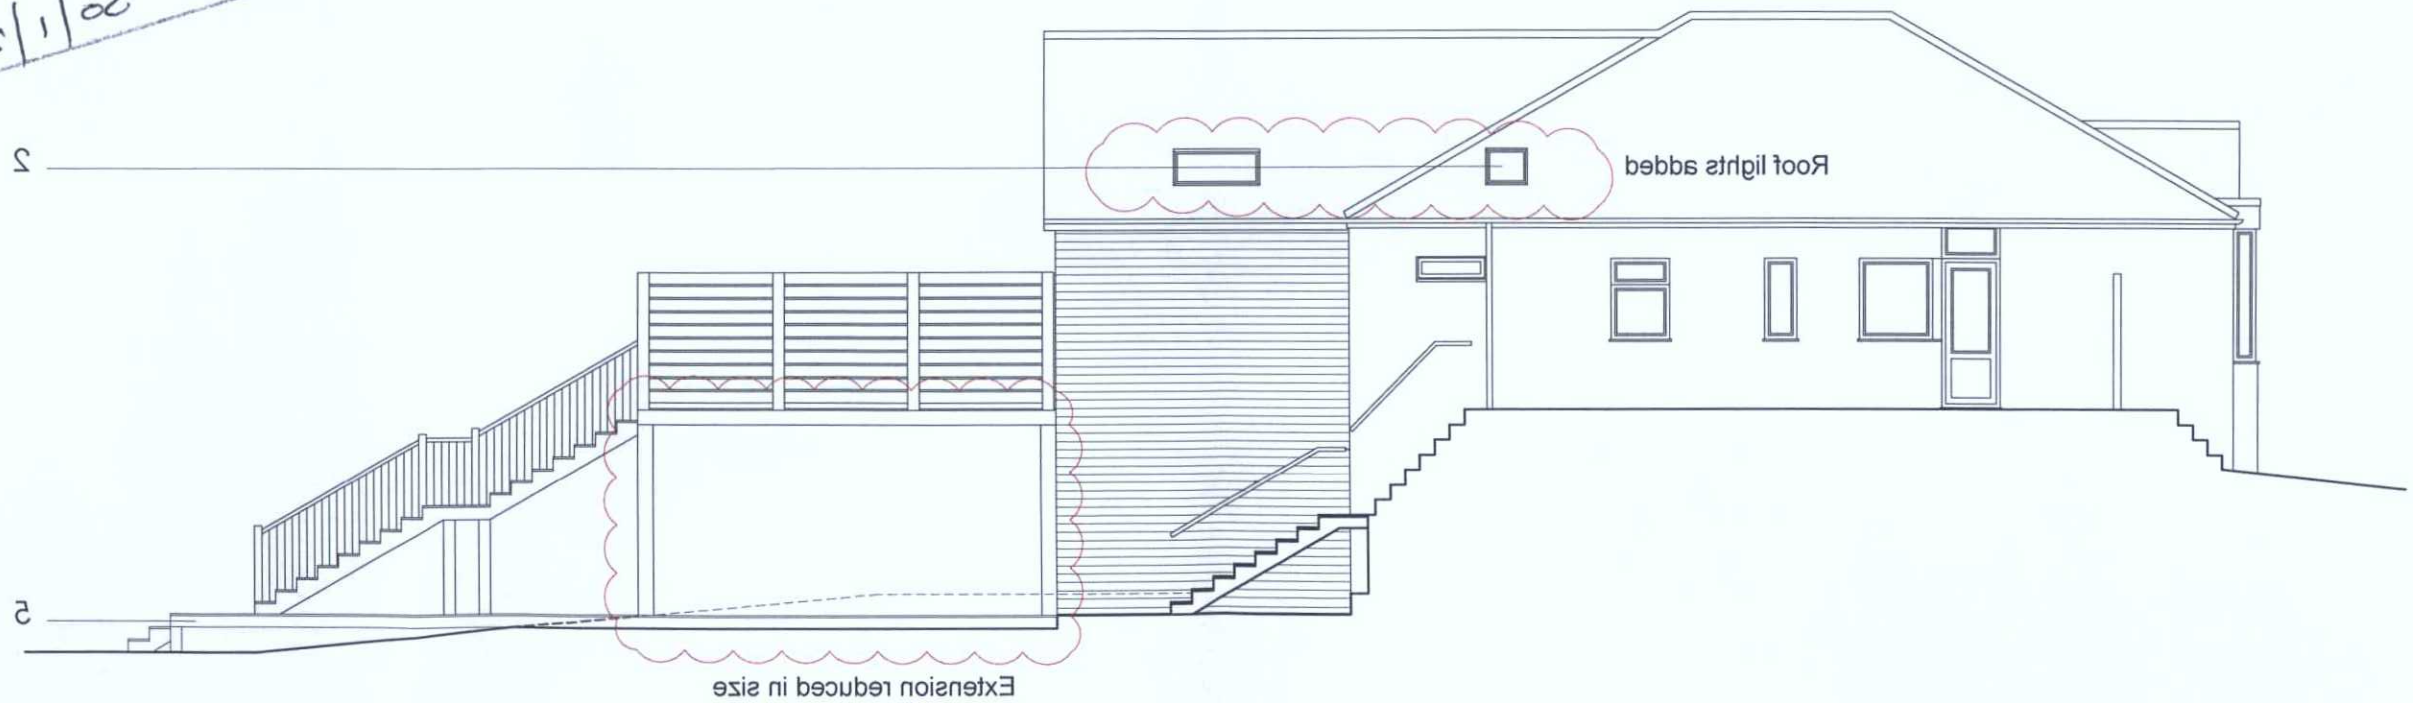

ADDITIONAL

CAUR & WORTHING PLANNING SERVICES

PLAN	
DATE	AMDMT
30/1/20	15/5/19

1 0 1 2 3 4 5
meters

rev	date	by	description	chkd
P1	30.01.2020	GL	Material information added	RF

drawing status
PLANNING SUBMISSION

job title
60 Brighton Road Extension
Lancing

drawing title
Proposed Elevations

Copyright of CPMG Architects Limited 2020. All rights reserved. No part of this publication may be reproduced, stored in any retrieval system or transmitted in any form or by any means without prior permission of CPMG Architects Limited. Do not scale from drawing, use figured dimensions only. All dimensions to be checked on site.

ISO 9001: 2015 Quality Management
ISO 14001: 2015 Environmental Management
PAS 1192-2: 2013 Building Information Modelling

CPMG Architects Ltd
People.Purpose.Place
cpmg
Nottingham 23 Warser Gate, Nottingham, NG1 1NU 0115 958 8500
London 21 / 35 Kirby Street, London, EC1N 8TE 0207 480 1808
Birmingham The Lewis Building, Bull Street, Birmingham B4 6EQ 0121 481 2082
www.cpmg-architects.com enquiries@cpmg-architects.com

drawn by	date	checked by	scale
GL	16.12.2019	RF	1:100
job no.	drawing no.	revision	media
8251	20-016	P1	A3

Printed: 30 January 2020 11:13:02

U:/8251 Brighton Road Lancing/0-00 BIM/0-03 AutoCAD/Sheets/A-E-Elevations/A-F01-East West Elevation Proposed_16.12.2019.dwg