




Rev.	Description	Date
Drawing Revisions		

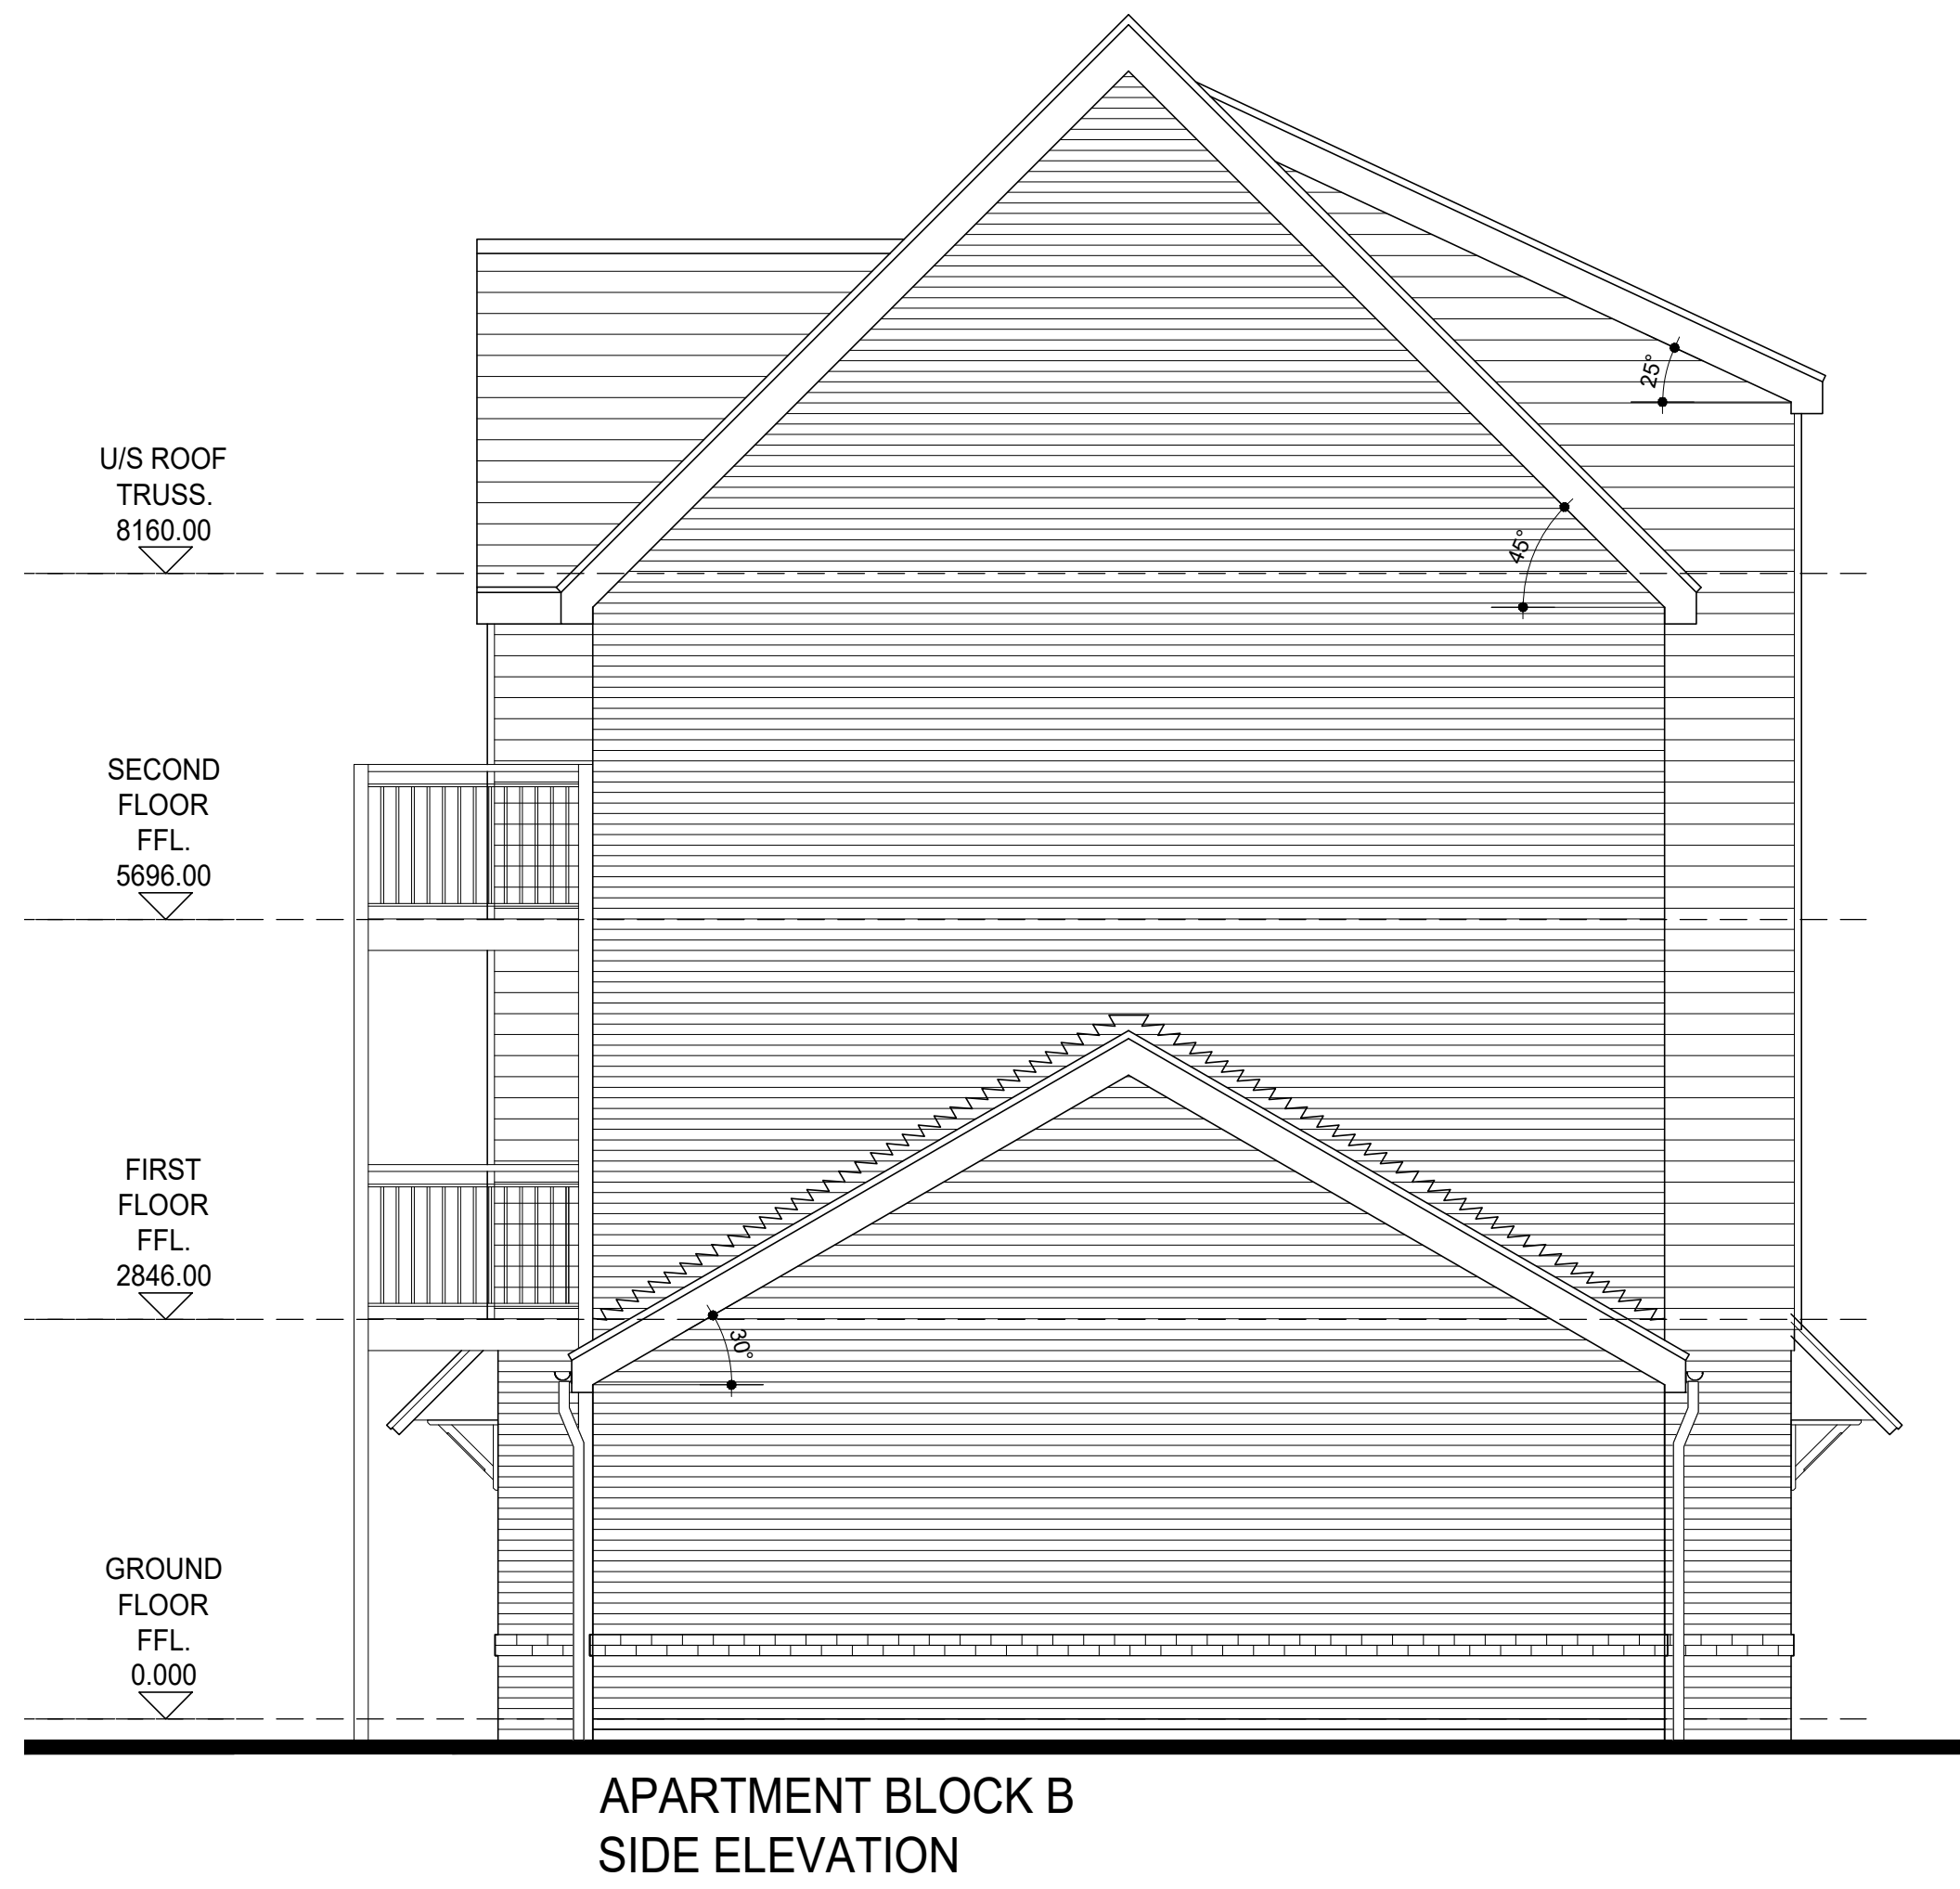

Persimmon House
Knoll Road
Cambridge, Surrey
GU15 3TG

Phase 3,
West Somting

Malthouse Meadows
Phase 3
West Somting

Apartment Block B - Front & Side Elevations

Drawn April 2026	Scale 1:500	Check AT
Project Planning	File No 612_PL_PH3_BLK B_E1	Rev 1

