


14-16 Portland rd

1 West Elevation
Scale: 1:200

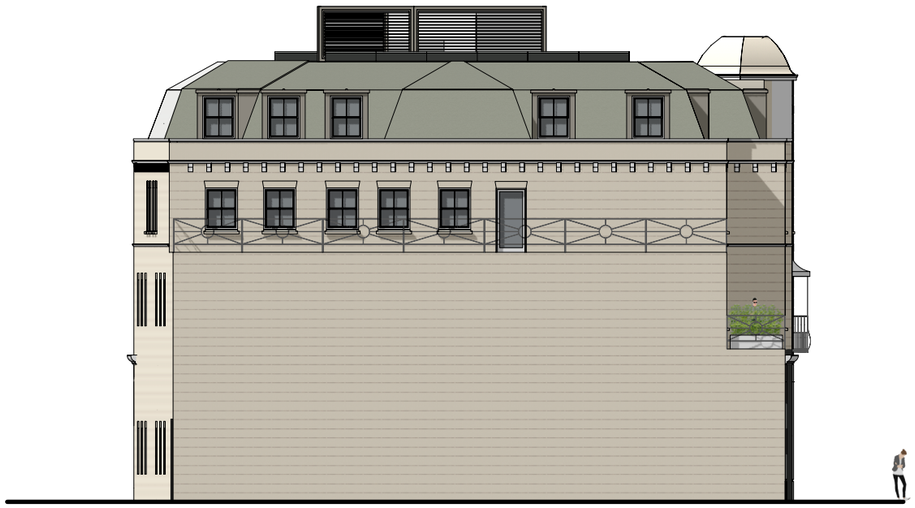

2 East Elevation
Scale: 1:200



3 North Elevation
Scale: 1:200



38 Montague st

4 South Elevation
Scale: 1:200

0 2 4 6 8 M

Proposed Elevations

Drawing Number A-102-RevB

AITA