REVISED PLAN
deposited on 7/9/07.

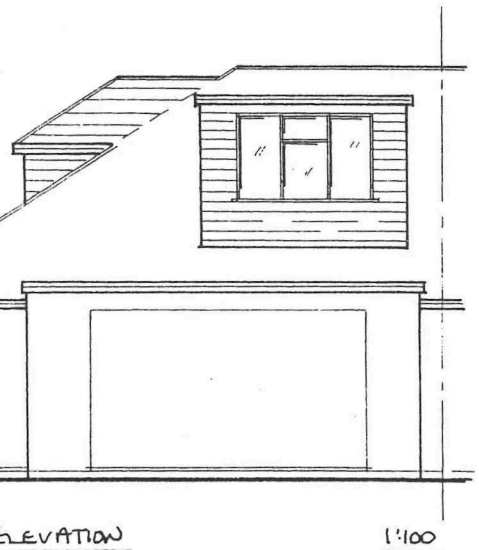

LEVATION 1:100

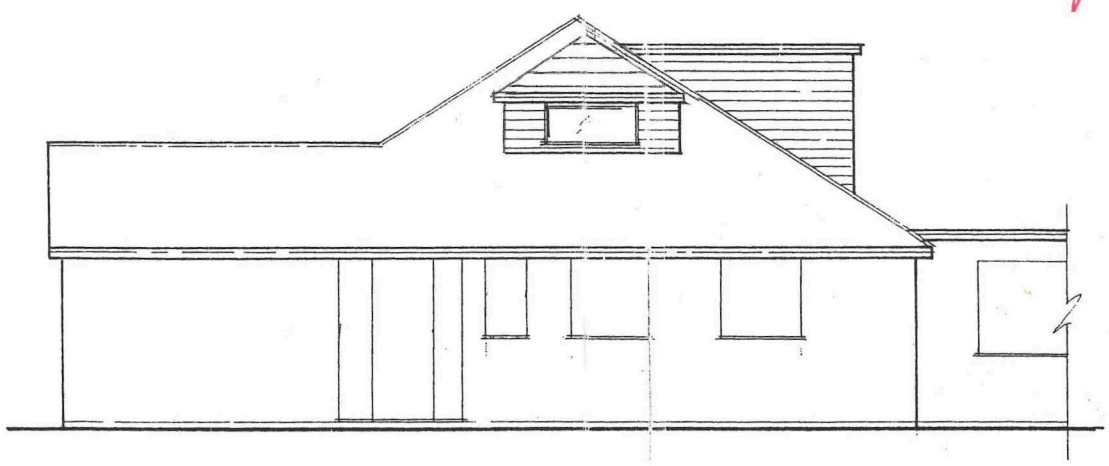

SIDE ELEVATION 1:100

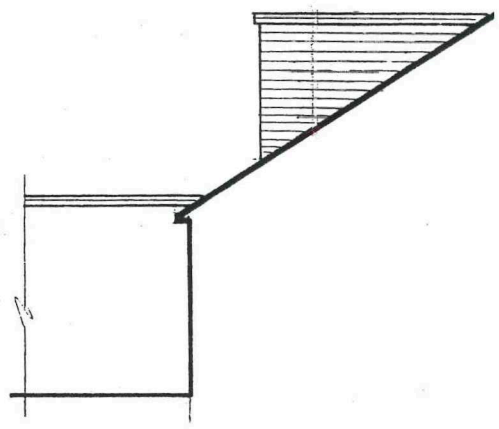

SIDE ELEVATION 1:100

WORTHING BOROUGH COUNCIL
10 SEP 2007
CONSENT GRANTED
SUBJECT TO CONDITIONS

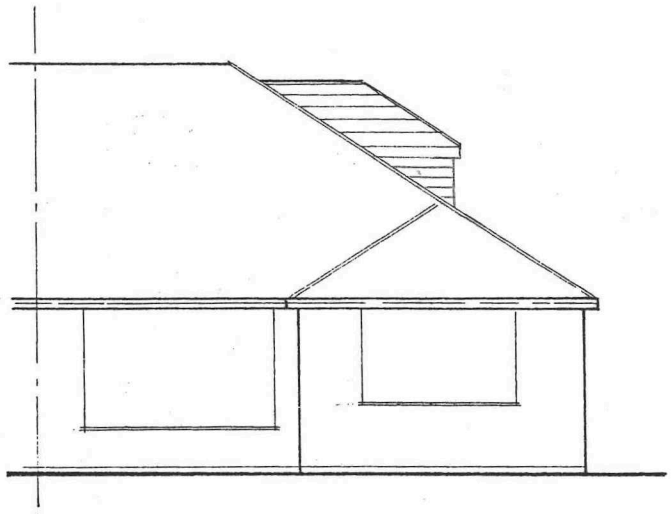

FRONT ELEVATION 1:100

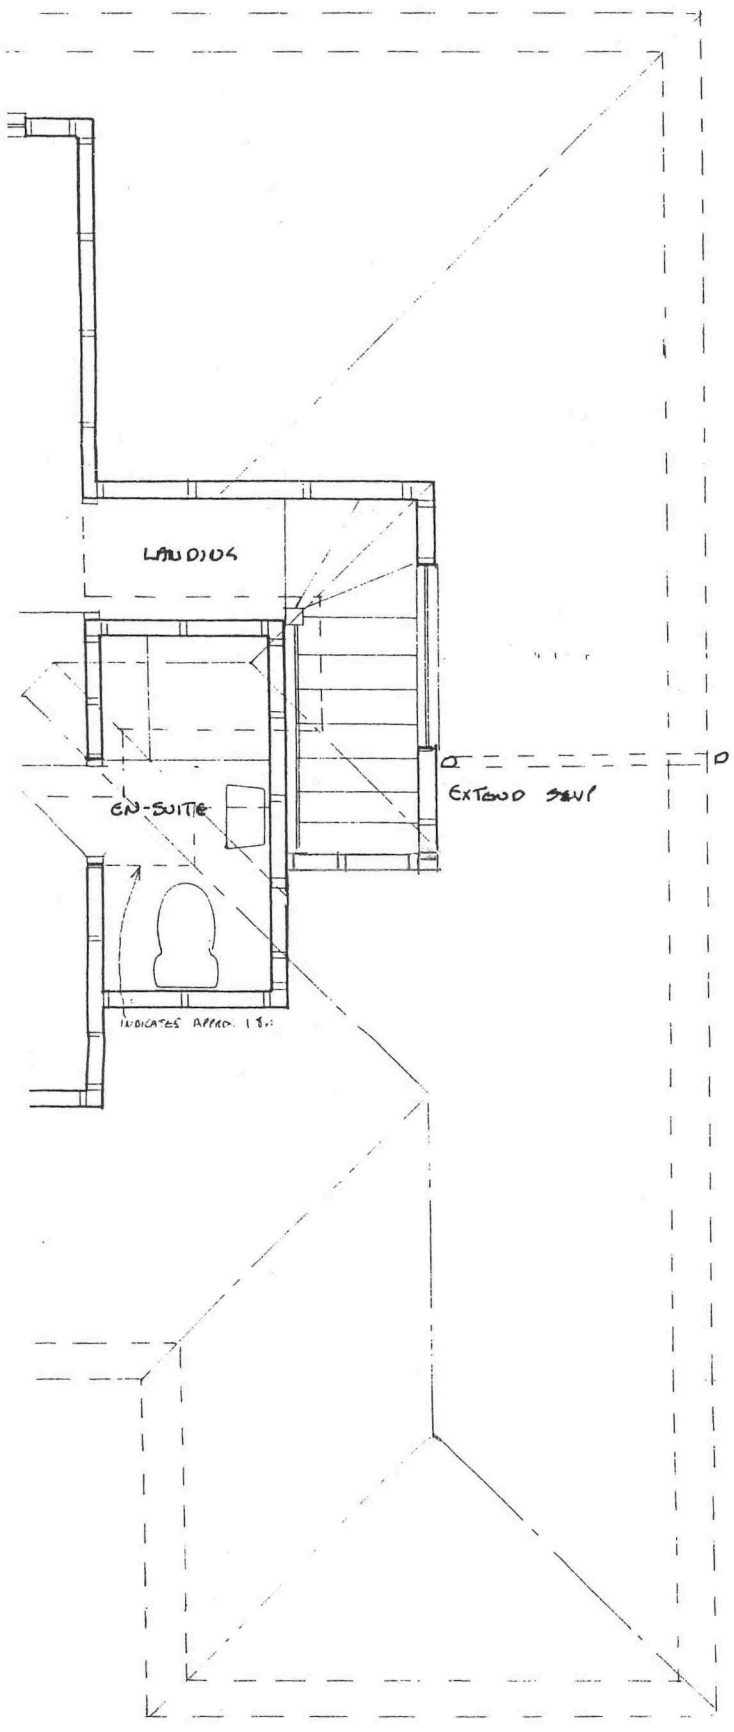

1:50

BARRVELL Ltd.
Architectural & Party Wall Services

52 Freshbrook Road
Lancing, West Sussex BN15 8DA
Tel: 07890 450384

Drawing Title
39 RACKHAM ROAD LOORTHING

ROOMS IN ROOF

MR ROLFE

Scale: 1:50 1:100

Date: JUNE 07 Drawn by: SB

Drg No.	Rev.
BAR/07/051	X5