
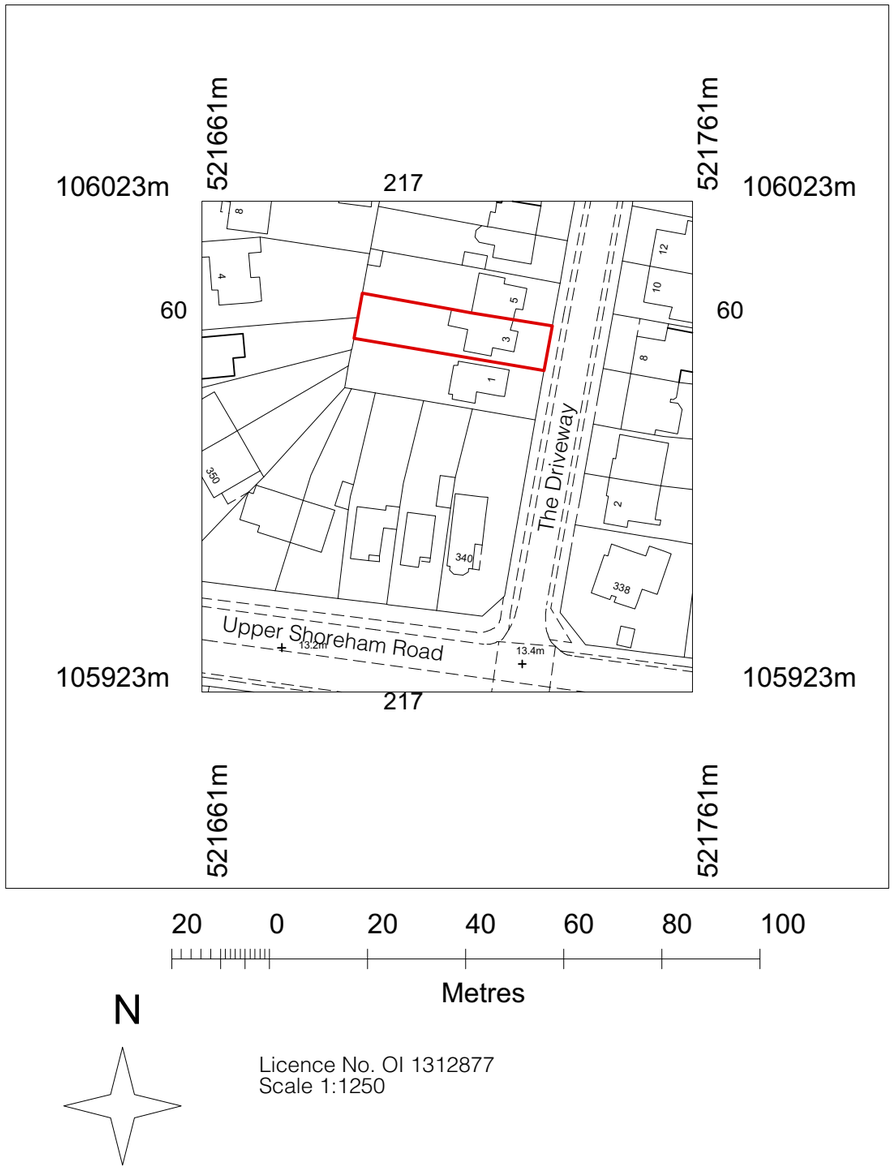


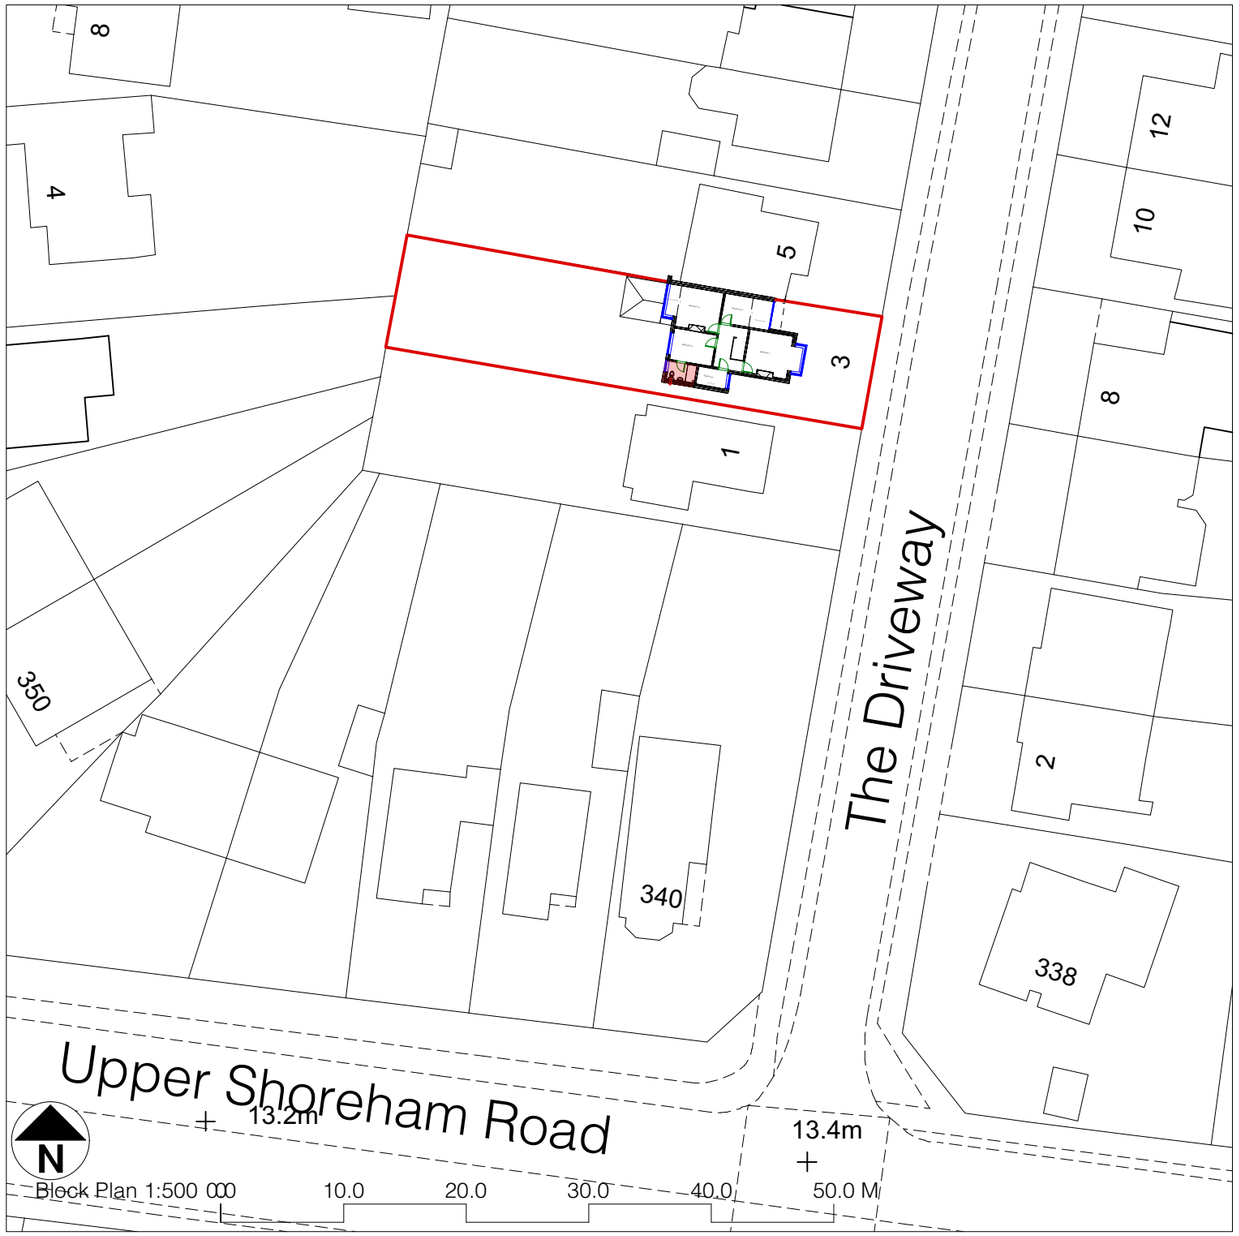

CIAT Registered Practice

PB PROPERTIES *the design to build on*

Paul Maggs MCIAT
Hazelwood, Harbolets Road,
West Chltington RH20 2LG
Tel: 01798 813298
paul@pbproperties.co.uk
www.pbproperties.co.uk

Client: Ide

Site Address:
3 The Driveway
Shoreham by Sea
BN43 5GG


Project Name:
First floor extension
to rear & side to
create ensuite bathroom

Date: April 2019

Scales:
1:1250.1:500


Plan No. D 0419/416/01

Drawings produced using Vectorworks CAD. Only written dimensions to be respected.
Copyright protected to PB Properties

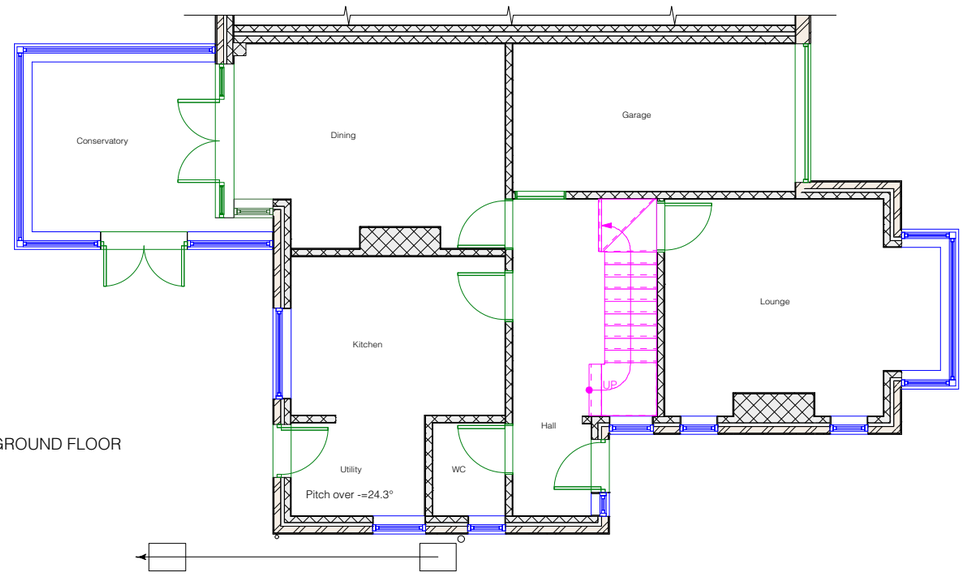


EXISTING GROUND FLOOR

Neighbour property

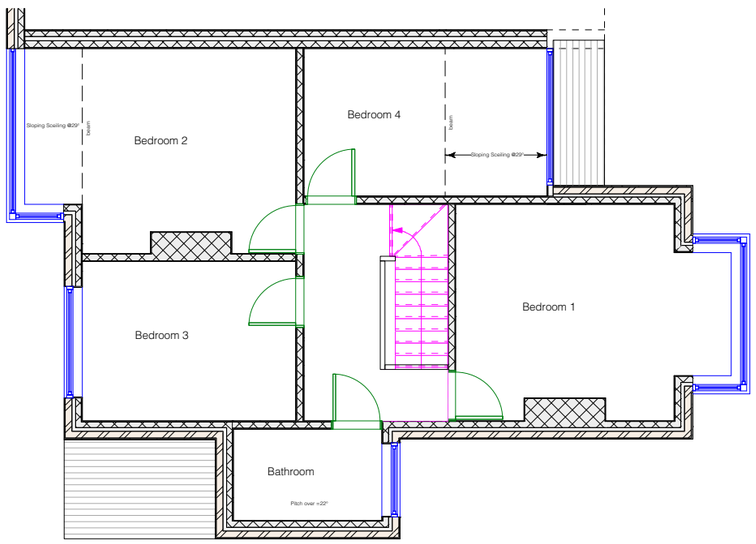

EXISTING FIRST FLOOR

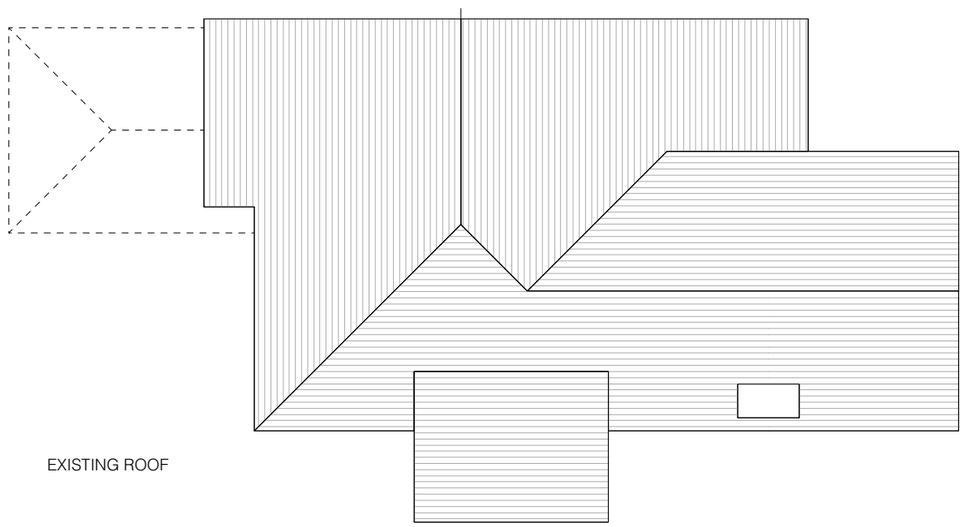

EXISTING ROOF

0 1.0 2.0 3.0 4.0 5.0 M

CIAT Registered Practice

PB PROPERTIES *the design to build on*

Paul Maggs MCIAT
Hazelwood, Harbolets Road,
West Chltington RH20 2LG
Tel: 01798 813298
paul@pbproperties.co.uk
www.pbproperties.co.uk

Client: Ide

Site Address:
3 The Driveway
Shoreham by Sea
BN43 5GG


Project Name:
First floor extension
to rear & side to
create ensuite bathroom

Scales:
1:100

Plan No. D 0419/416/02

Date: April 2019

Drawings produced using Vectorworks CAD. Only written dimensions to be respected.
Copyright protected to PB Properties

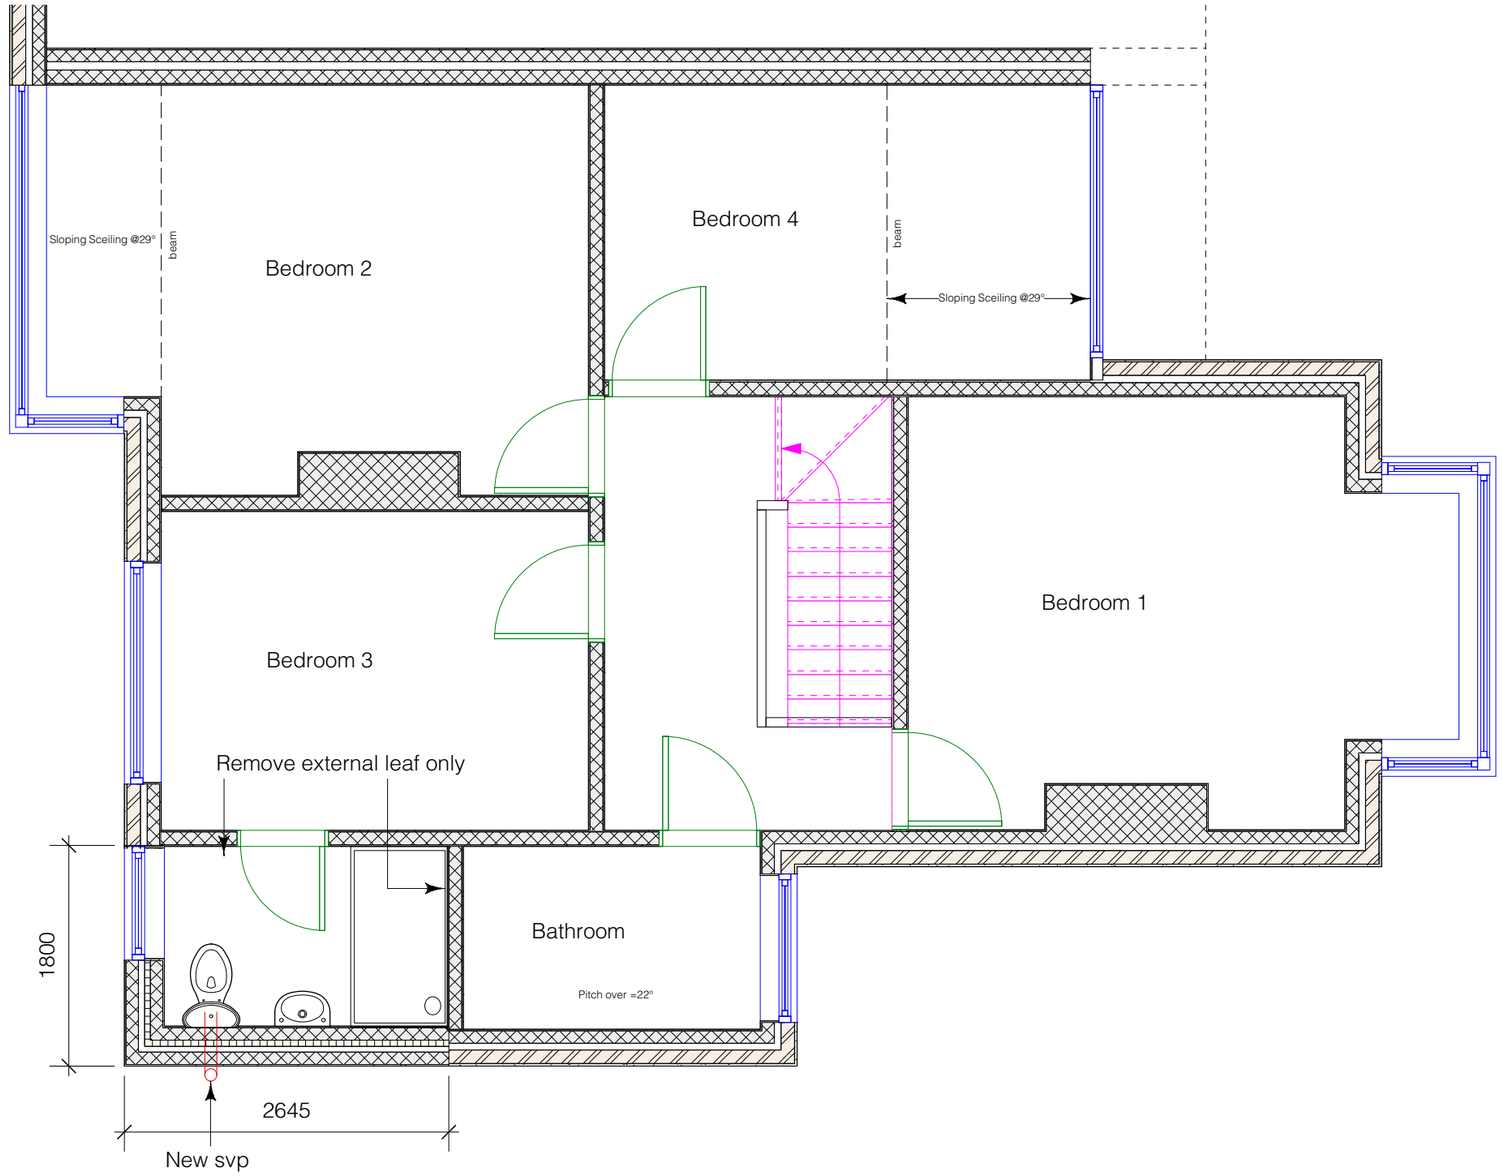

PROPOSED FIRST FLOOR

0 1.0 2.0 3.0 4.0 5.0 M

CIAT Registered Practice

PB PROPERTIES *the design to build on*

Paul Maggs MCIAT
Hazelwood, Harbolets Road,
West Chltington RH20 2LG
Tel: 01798 813298
paul@pbproperties.co.uk
www.pbproperties.co.uk

Client: Ide

Site Address:
3 The Driveway
Shoreham by Sea
BN43 5GG


Project Name:
First floor extension
to rear & side to
create ensuite bathroom

Date: April 2019

Scales: 1:50

Plan No. D 0419/416/03

Drawings produced using Vectorworks CAD. Only written dimensions to be respected.
Copyright protected to PB Properties

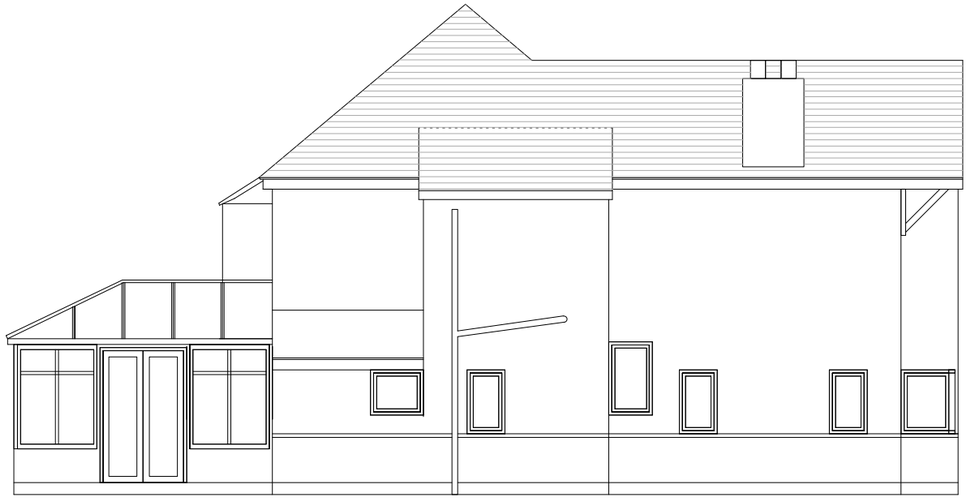

SOUTH




WEST




EAST

EXISTING ELEVATIONS

NOTE NORTH ELEVATION UNSEEN AND UNCHANGED

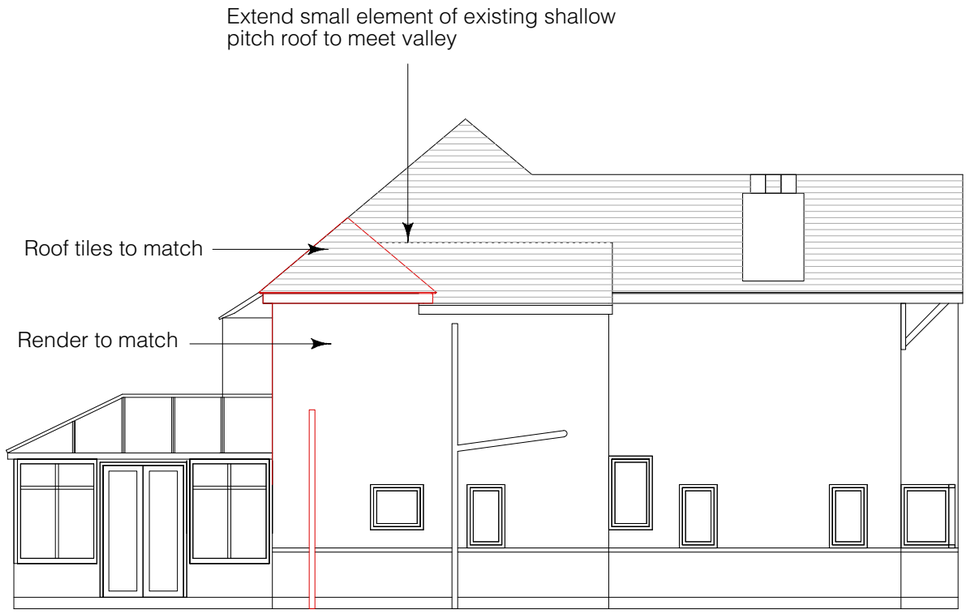

SOUTH

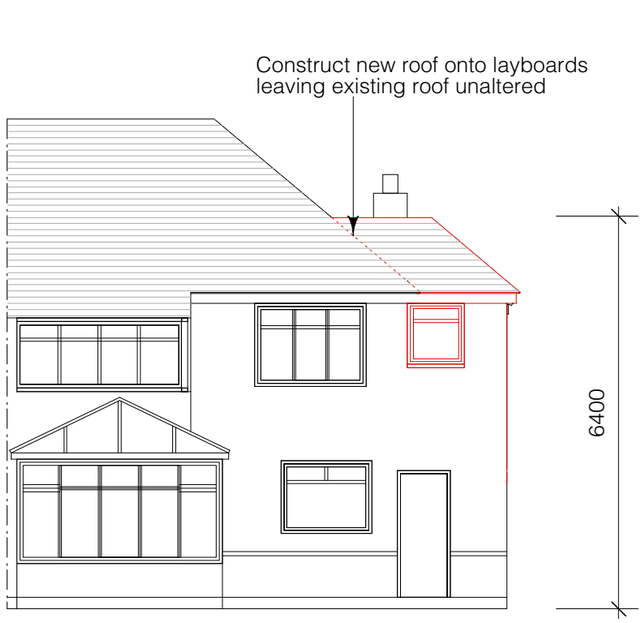

WEST



EAST

PROPOSED ELEVATIONS new elements lined red

000 1.0 2.0 3.0 4.0 5.0 M

NOTE NORTH ELEVATION UNSEEN AND UNCHANGED

CIAT Registered Practice

PB PROPERTIES *the design to build on*

Paul Maggs MCIAT

Hazelwood, Harbolets Road,
West Chltington RH20 2LG

Tel: 01798 813298

paul@pbproperties.co.uk
www.pbproperties.co.uk

Client: Ide

Site Address:
3 The Driveway
Shoreham by Sea
BN43 5GG


Project Name:
First floor extension
to rear & side to
create ensuite bathroom

Date: April 2019

Scales: 1:100

Plan No. D 0419/416/04

Drawings produced using Vectorworks CAD. Only written dimensions to be respected.
Copyright protected to PB Properties

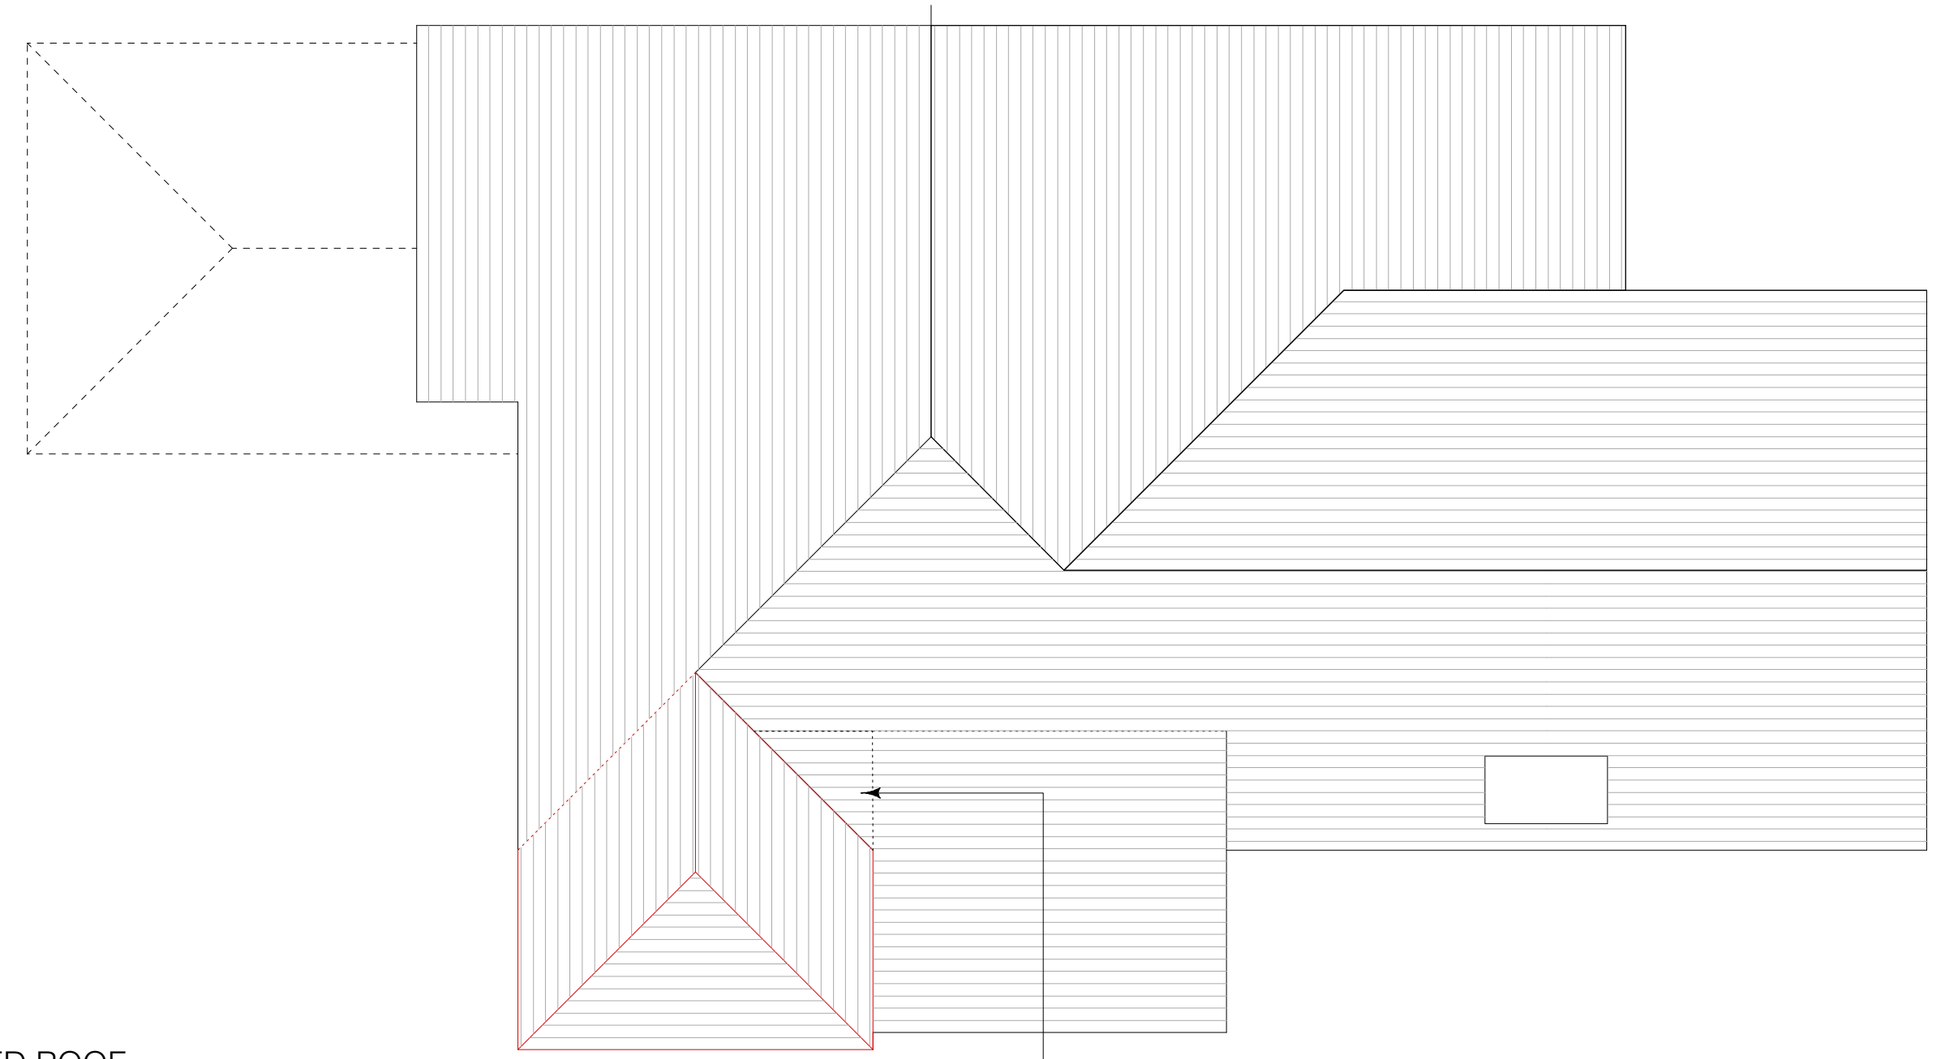

PROPOSED ROOF

0 0.5 1.0 2.0 3.0 4.0 5.0 M

CIAT
Registered Practice

PB PROPERTIES
the design to build on

Paul Maggs MCIAT

Hazelwood, Harbolets Road,
West Chltington RH20 2LG

Tel: 01798 813298

paul@pbproperties.co.uk
www.pbproperties.co.uk

Client: Ide

Site Address:
3 The Driveway
Shoreham by Sea
BN43 5GG

Project Name:
First floor extension
to rear & side to
create ensuite bathroom

Date: April 2019

Scales:
1:50

Plan No. D 0419/416/05

Drawings produced using Vectorworks CAD. Only written dimensions to be respected.
Copyright protected to PB Properties