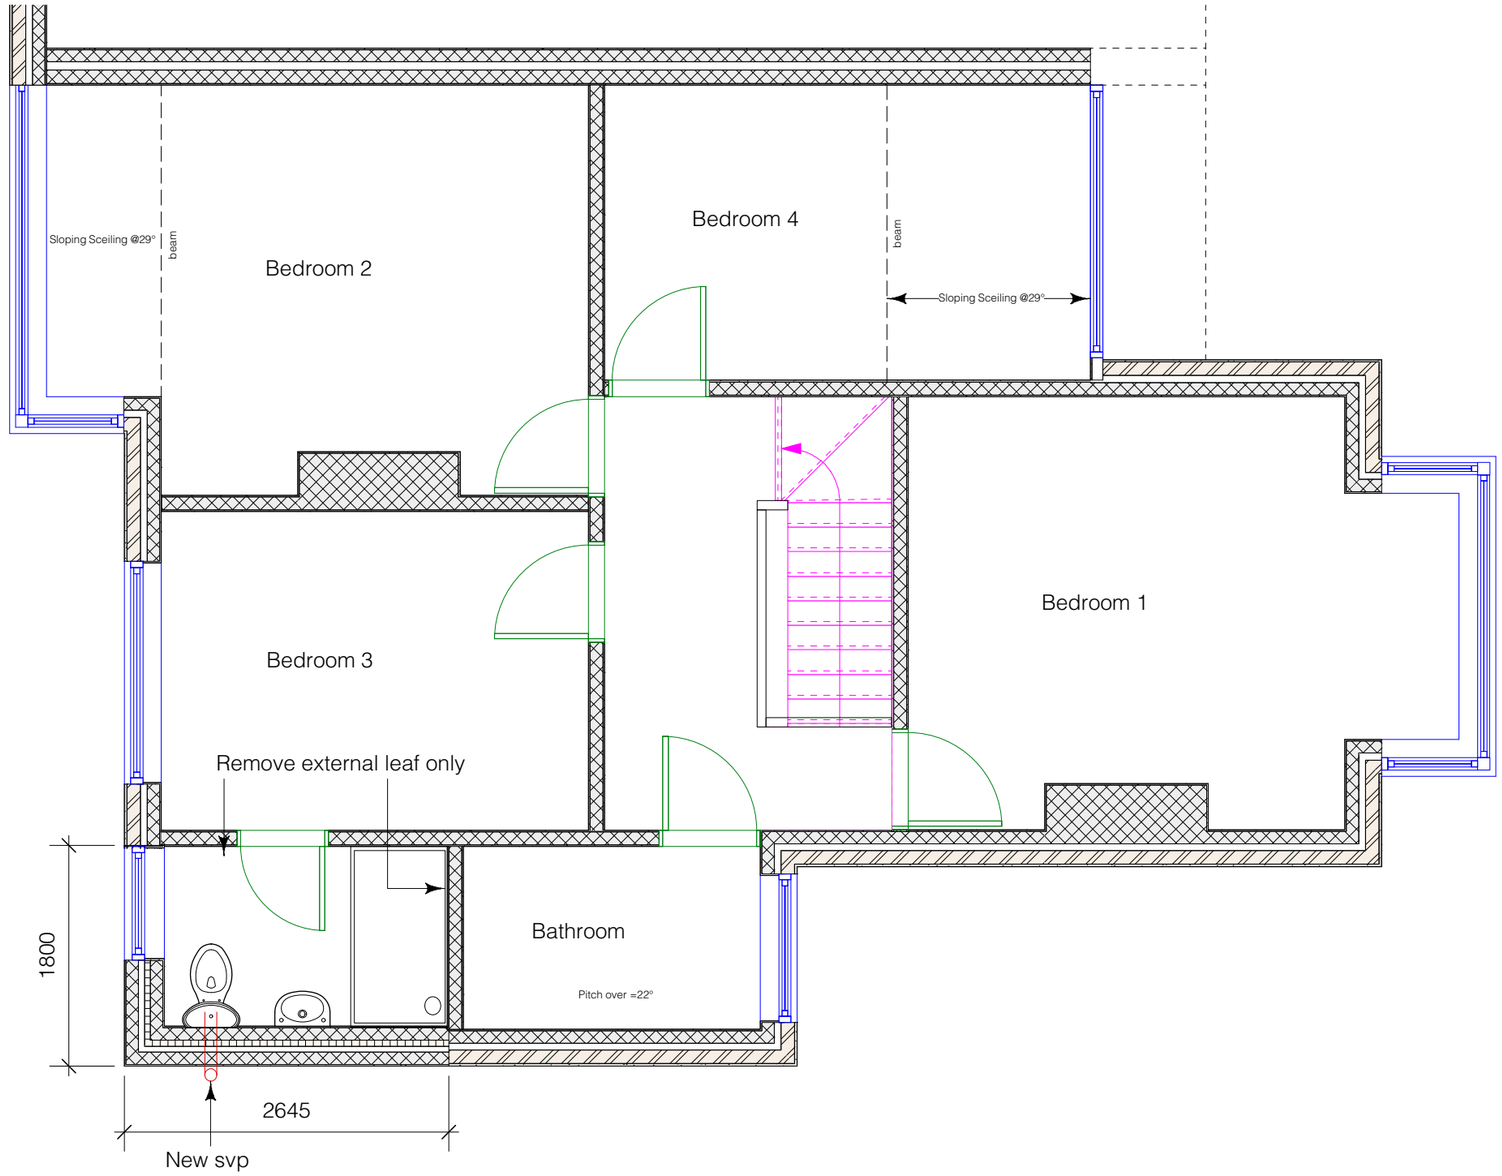


PROPOSED FIRST FLOOR

0 1.0 2.0 3.0 4.0 5.0 M

CIAT Registered Practice

PB PROPERTIES *the design to build on*

Paul Maggs MCIAT
Hazelwood, Harbolets Road,
West Chltington RH20 2LG
Tel: 01798 813298
paul@pbproperties.co.uk
www.pbproperties.co.uk

Client: Ide

Site Address:
3 The Driveway
Shoreham by Sea
BN43 5GG

Project Name:
First floor extension
to rear & side to
create ensuite bathroom

Date: April 2019

Scales: 1:50

Plan No. D 0419/416/03

Drawings produced using Vectorworks CAD. Only written dimensions to be respected.
Copyright protected to PB Properties