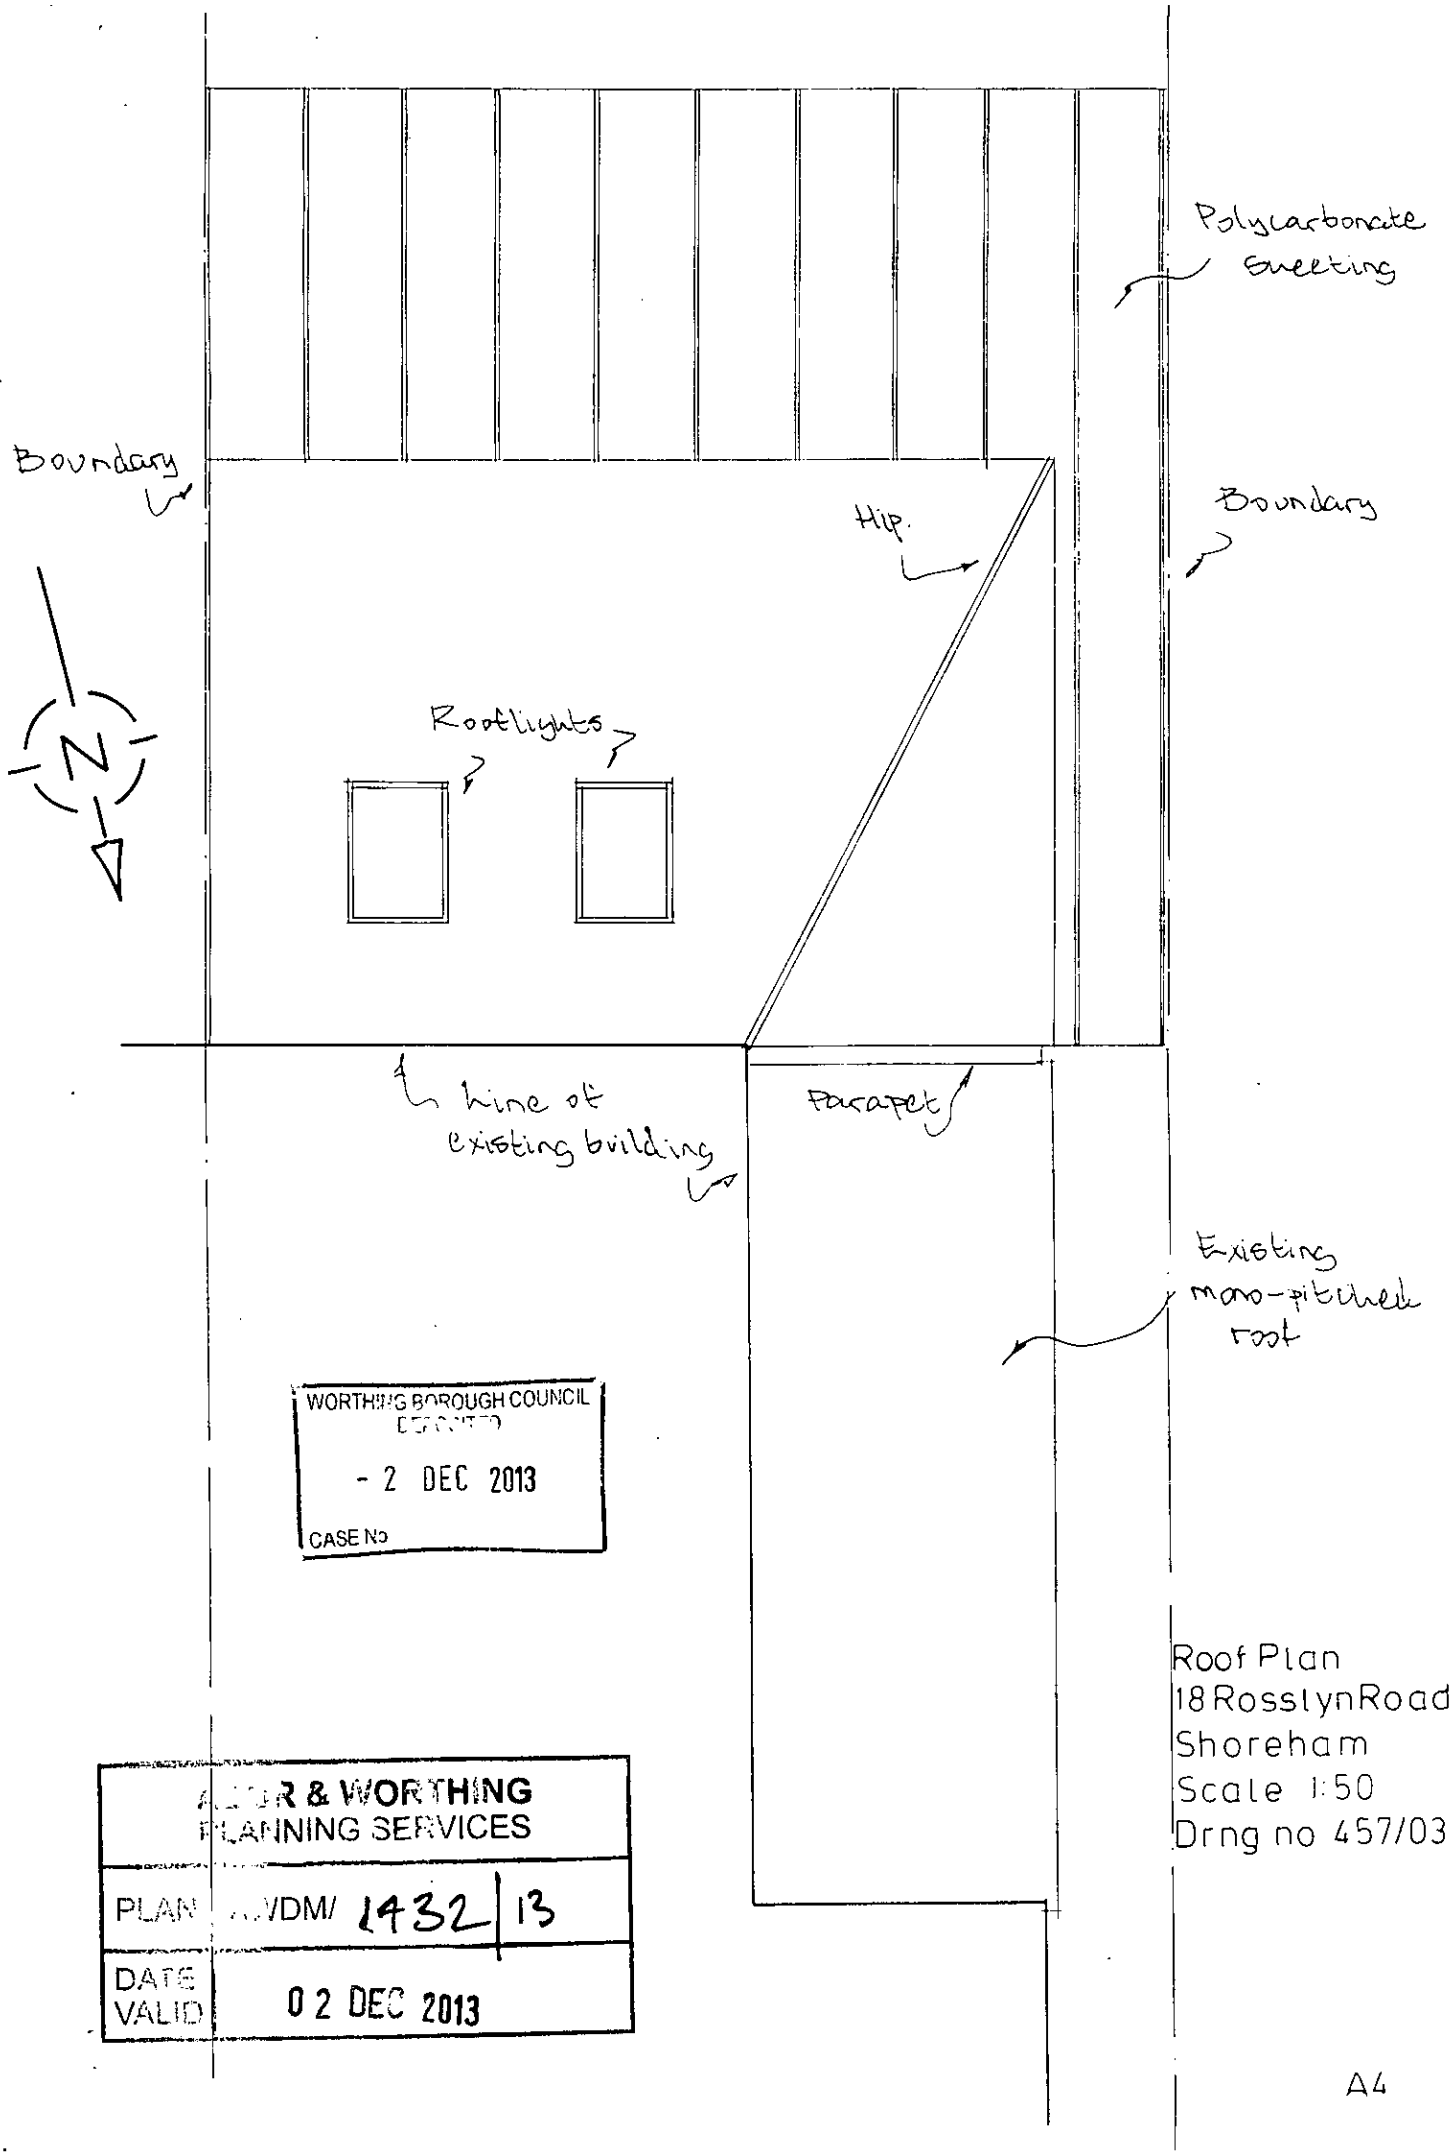

WORTHING BOROUGH COUNCIL
RECEIVED
- 2 DEC 2013
CASE No

Roof Plan
18 Rosslyn Road
Shoreham
Scale 1:50
Drng no 457/03

ADUR & WORTHING
PLANNING SERVICES

PLAN	../DM/ 1432 | 13
DATE VALID	02 DEC 2013

A4