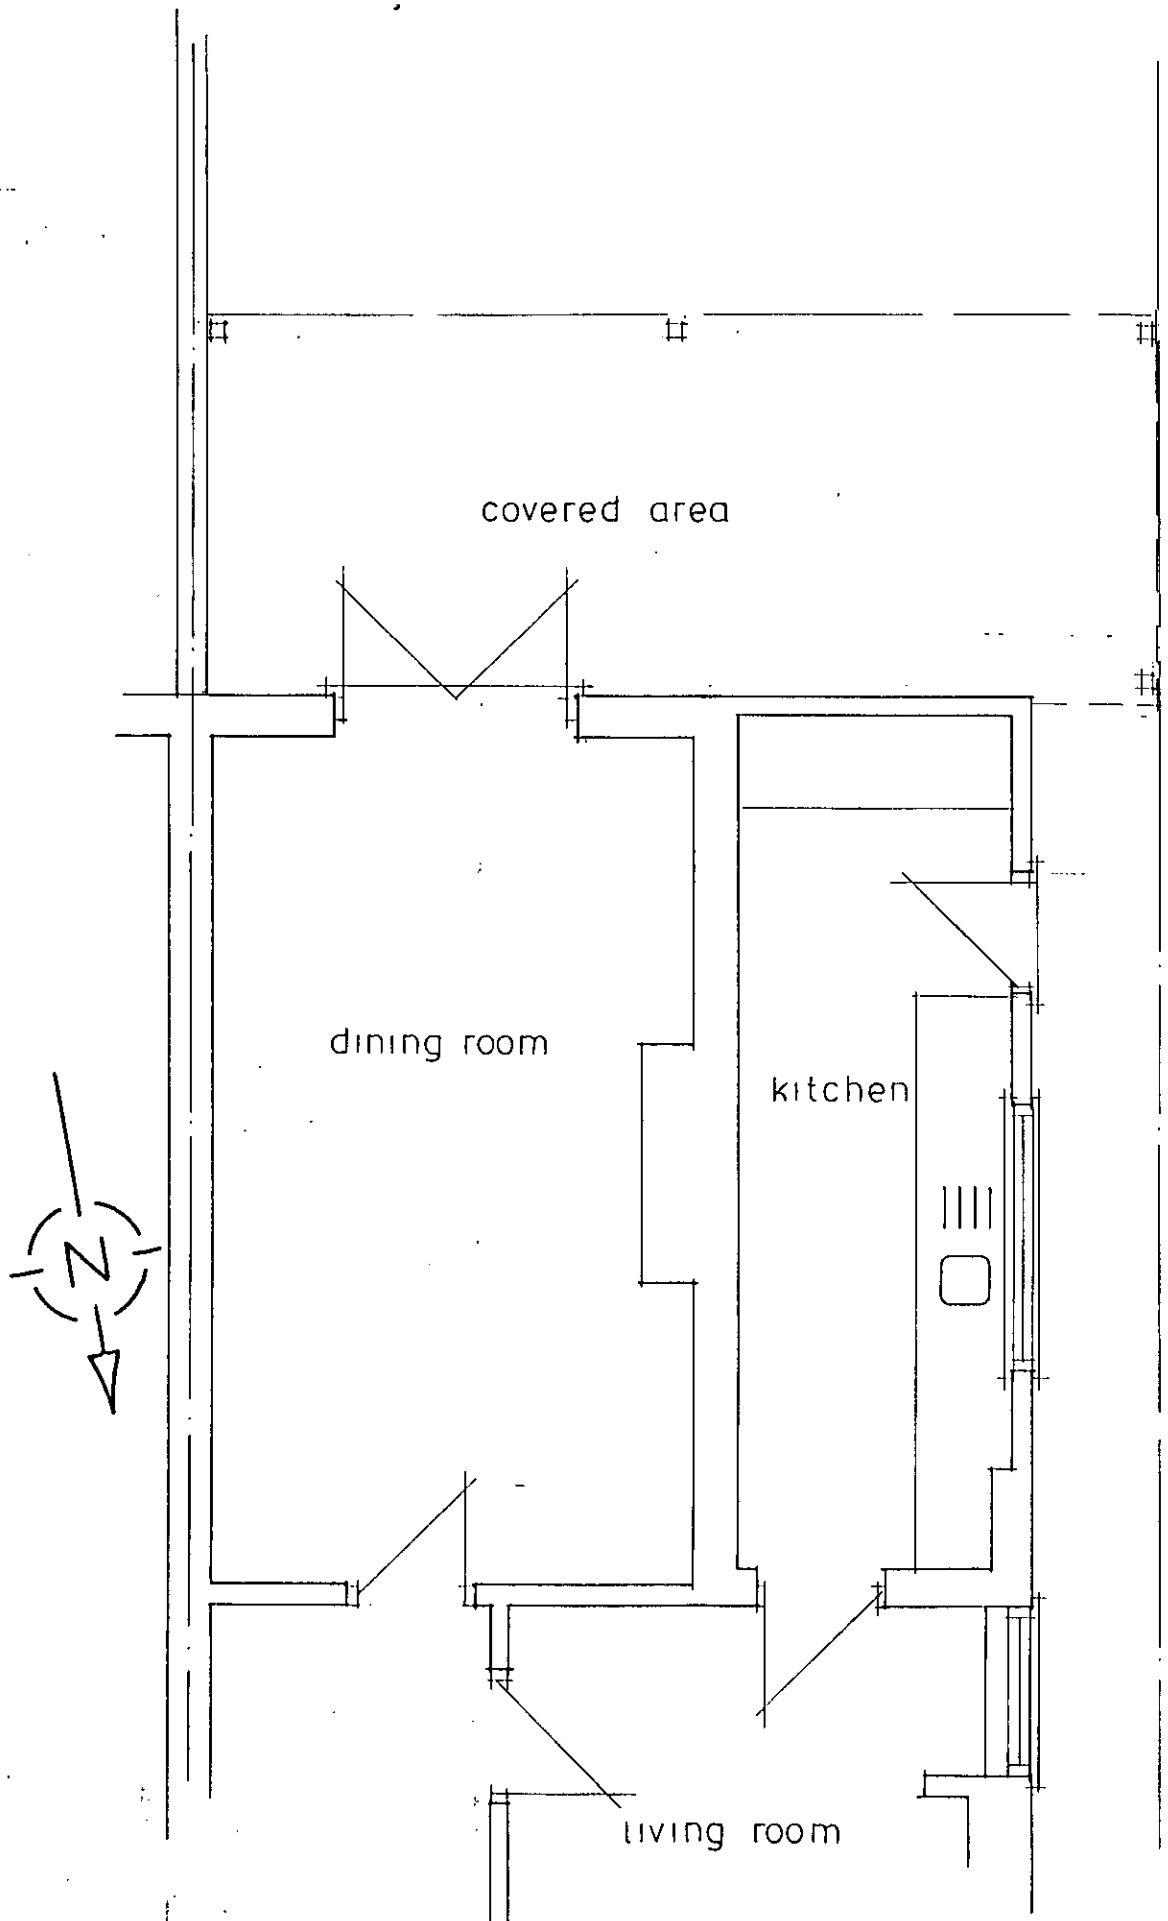

Ground Floor Plan

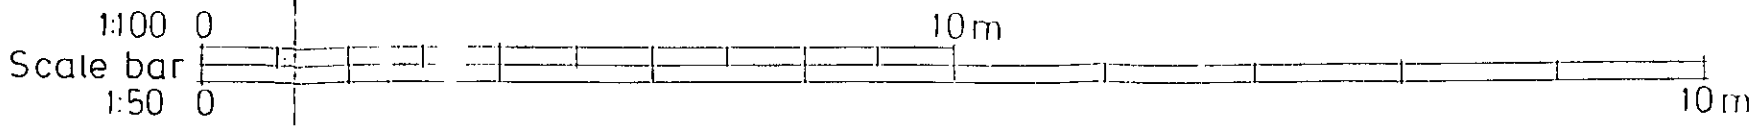



south elevation

west elevation

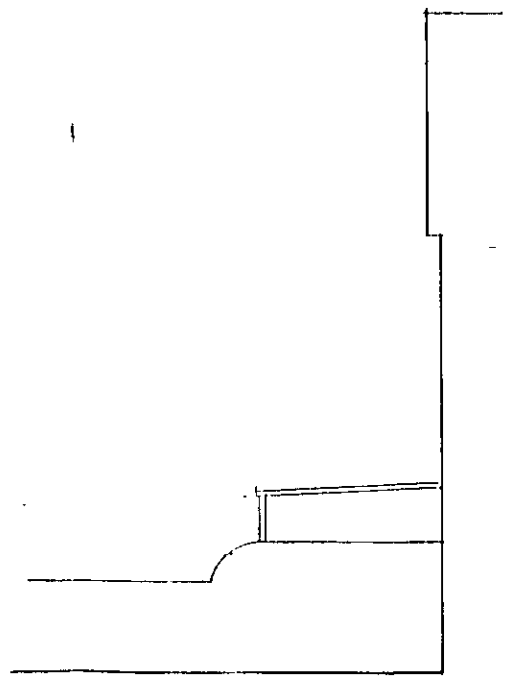

east elevation

ADUR & WORTHING PLANNING SERVICES	
PLAN	AWDM/1432/13
DATE VALID	02 DEC 2013

Existing Layout
18 Rosslyn Road
Shoreham
Scale 1:50 1:100
Drng no 457/02