
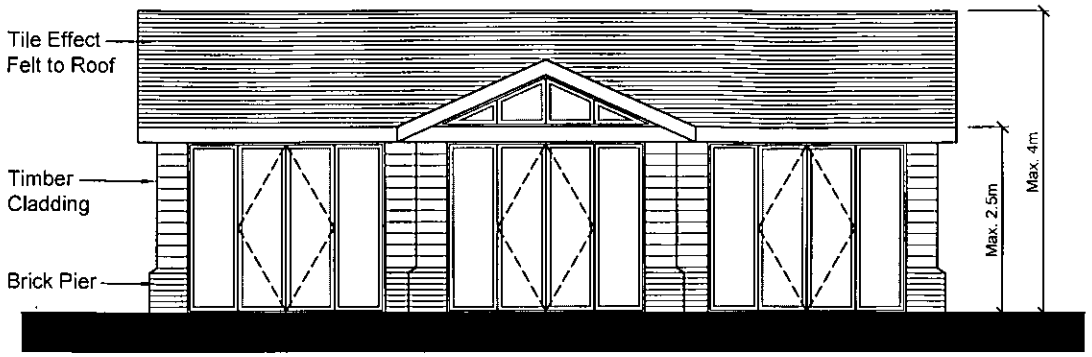



Proposed Northern Elevation

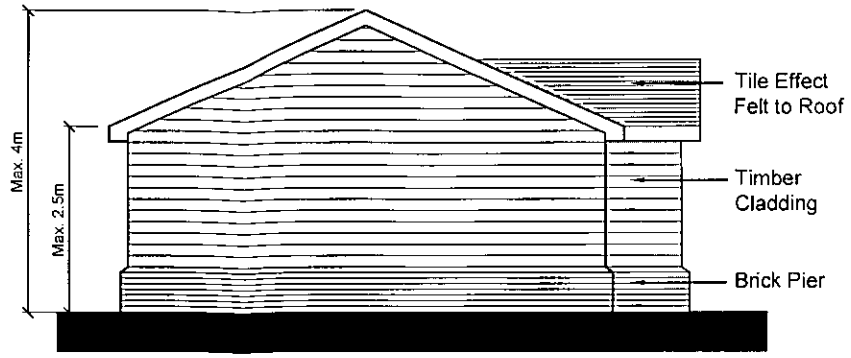


Proposed Eastern Elevation

ADUR & WORTHING
PLANNING SERVICES


PLAN	AWDM/ 1506/13
DATE VALID	- 3 DEC 2013

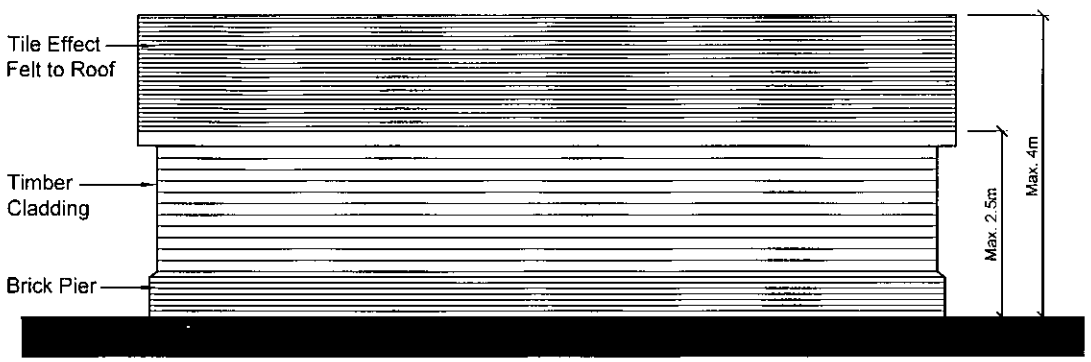


Proposed Southern Elevation

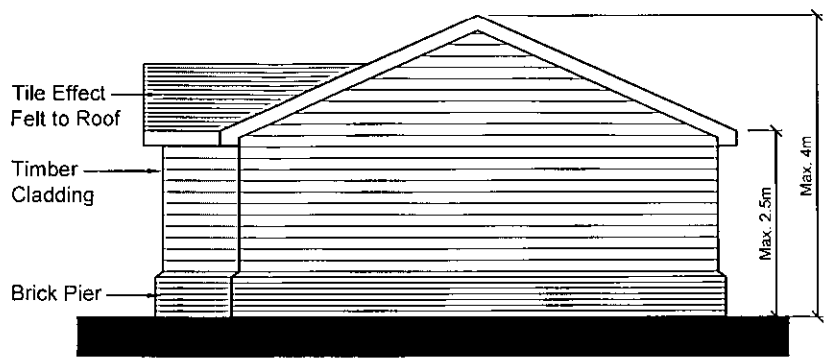

Proposed Western Elevation

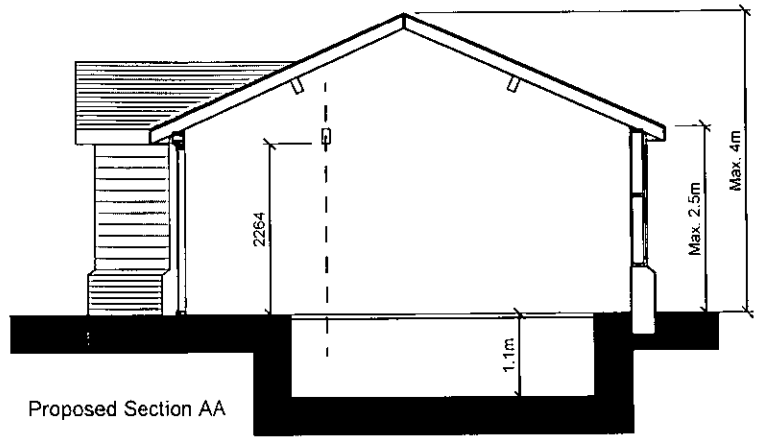

Proposed Section AA

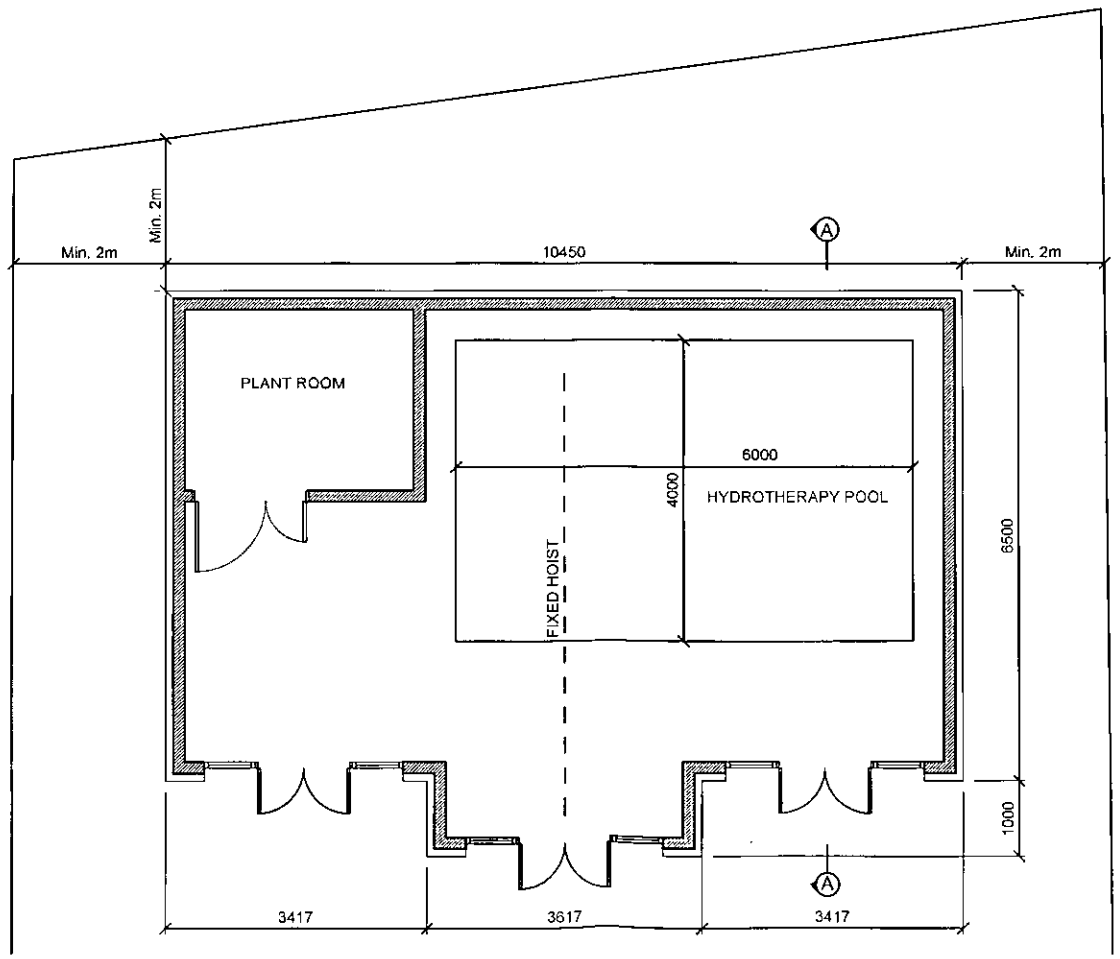

Proposed Ground Floor Plan



BUILDING SOLUTIONS CONSULTANTS LTD.

96 Church Road, Hove, East Sussex, UK, BN3 4EF. Tel: 0845-686-0036. Fax: 0845-686-0063

REV.#	DATE	NAME	NOTES

PROJECT: 297 Upper Shoreham Road, Shoreham by Sea.			
DRAWING: Hydrotherapy Pool Building - Proposed Plan, Elevations & Section			
STAGE: Application for Lawful Development			JOB NO. : 611
			DATE : 05/06/2012
DWG NO. AL.121	SCALE 1:100 @ A3	REVISION : -	DRAWN : RY

Do not scale: use figured dimensions only; check dimensions on site; notify BSC of any discrepancies: copyright BSC Ltd.