




Proposed Northern Elevation

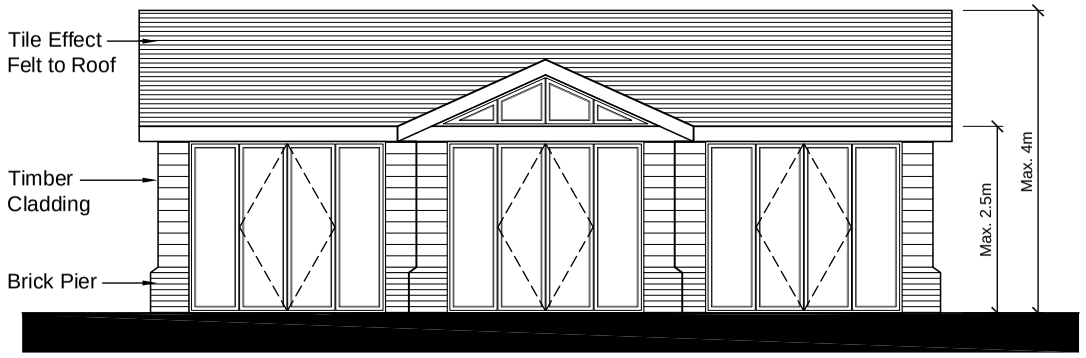


Proposed Eastern Elevation

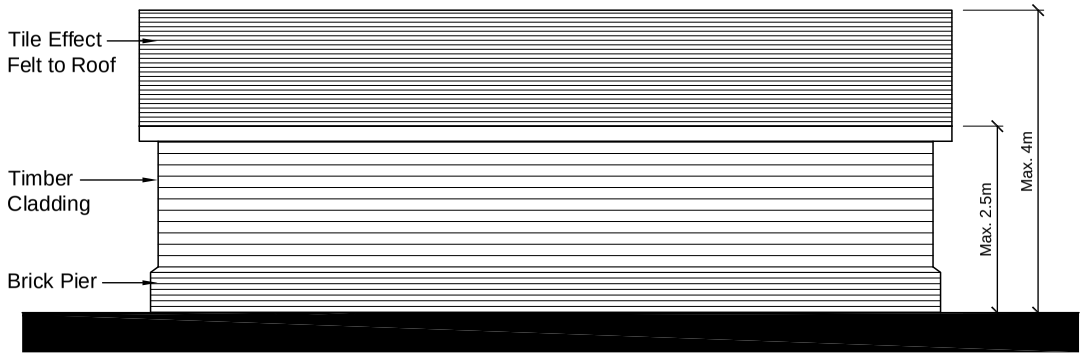


Proposed Southern Elevation

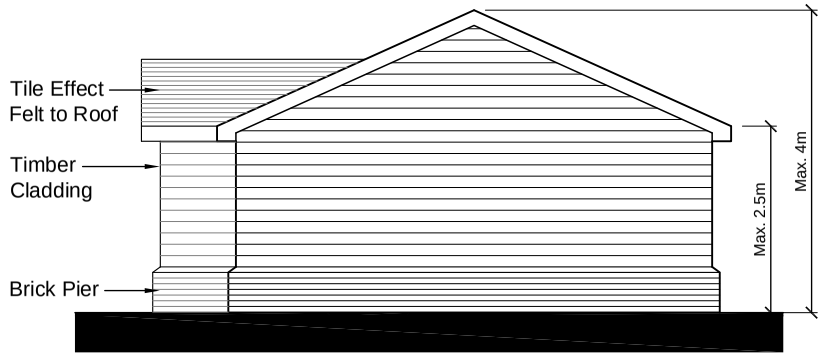

Proposed Western Elevation

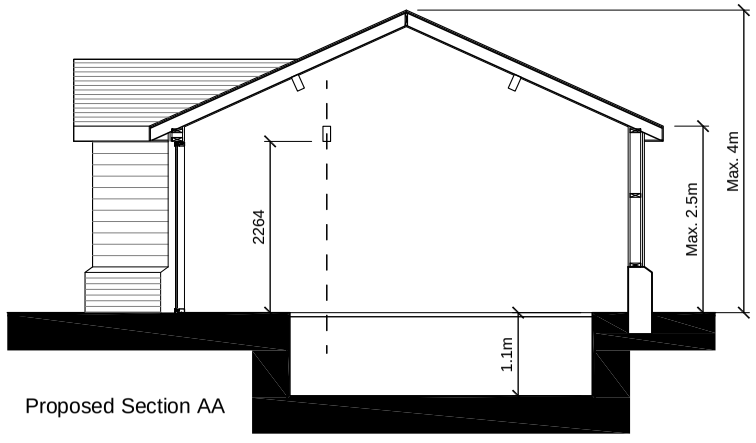

Proposed Section AA

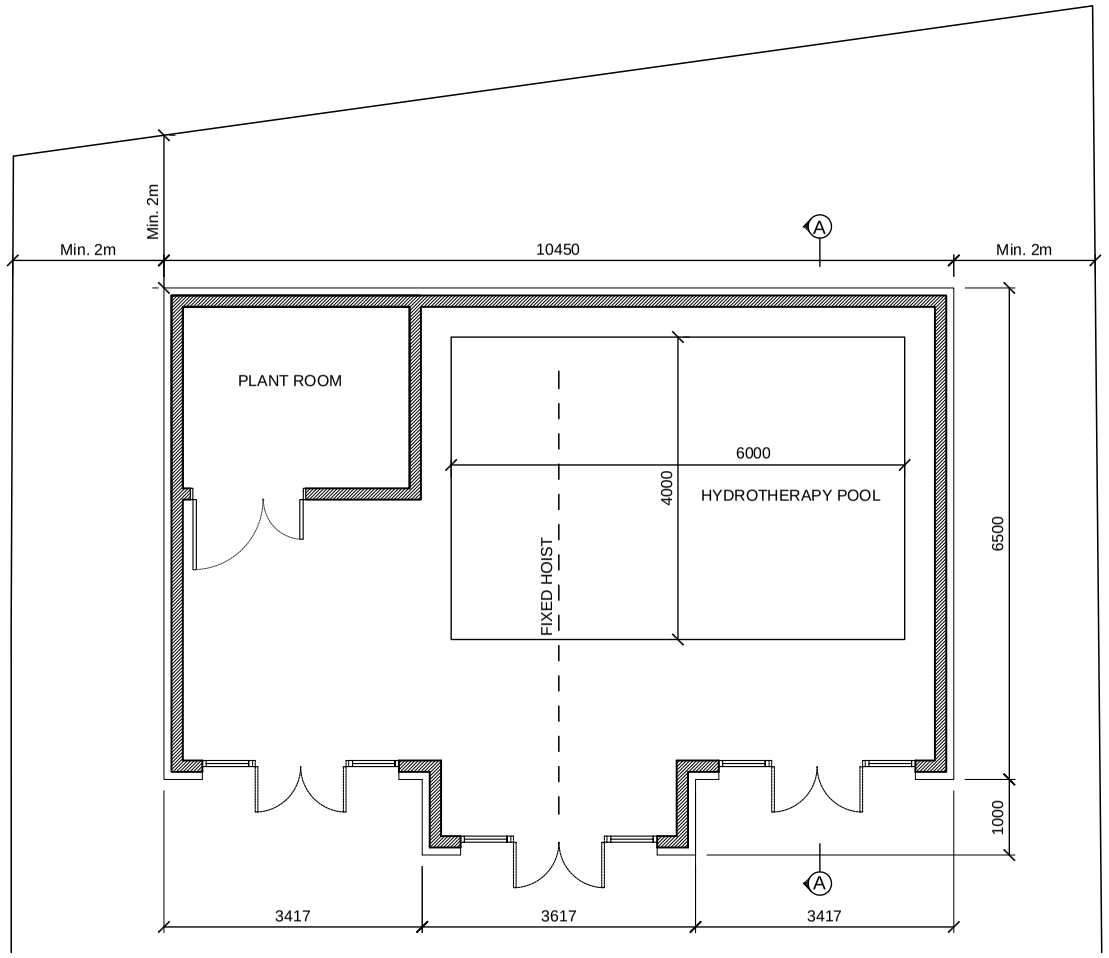

Proposed Ground Floor Plan



BUILDING SOLUTIONS CONSULTANTS LTD.

96 Church Road, Hove, East Sussex, UK, BN3 4EF. Tel: 0845-686-0036. Fax: 0845-686-0063

REV.#	DATE	NAME	NOTES

PROJECT
297 Upper Shoreham Road, Shoreham by Sea.

DRAWING
Hydrotherapy Pool Building - Proposed Plan, Elevations & Section

STAGE
Application for Lawful Development

JOB NO. : 611

DATE : 05/06/2012

DWG NO. **AL.121**

SCALE 1:100 @ A3

REVISION : -

DRAWN : RY

Do not scale: use figured dimensions only: check dimensions on site: notify BSC of any discrepancies: copyright BSC Ltd.