ADUR & WORTHING
PLANNING SERVICES

PLAN	AWDM/1513/15
DATE VALID	27 OCT 2015

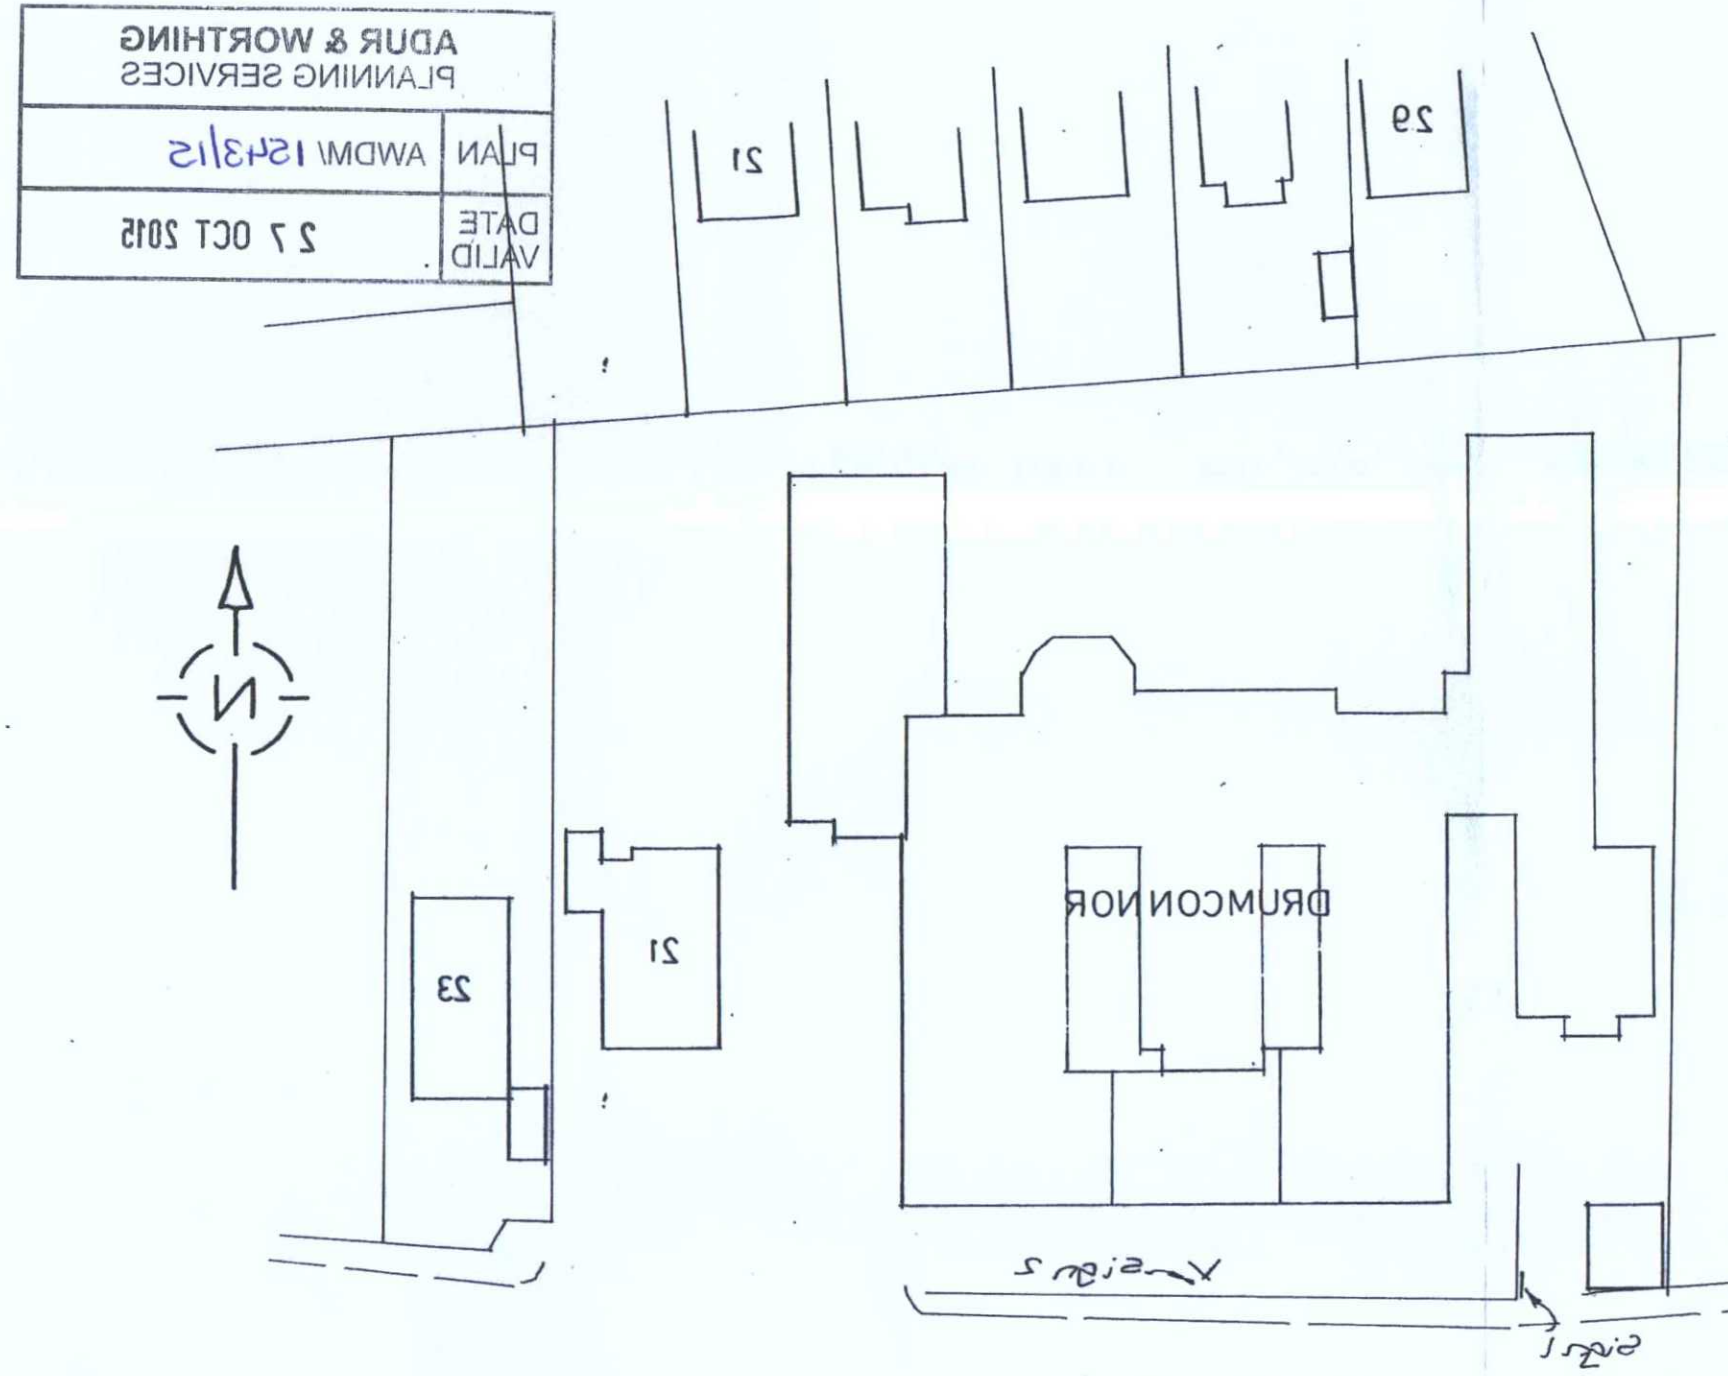

Block Plan 1:500

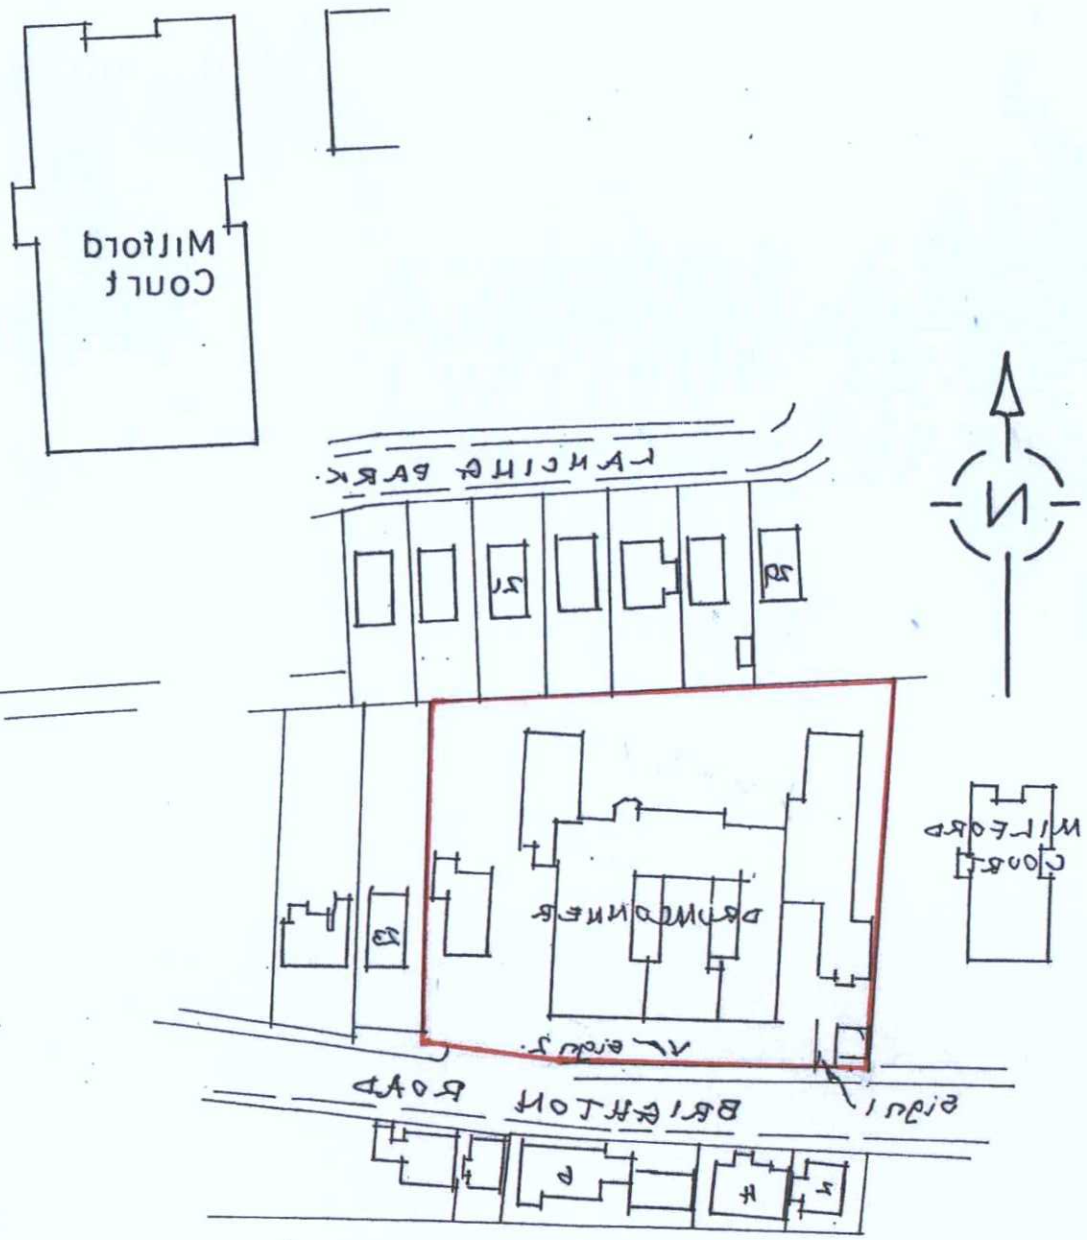

Site Plan 1:1250

Existing signs
Drumconner
13-21 Brighton Road
Lancing
Drwg no 5771/09

A3