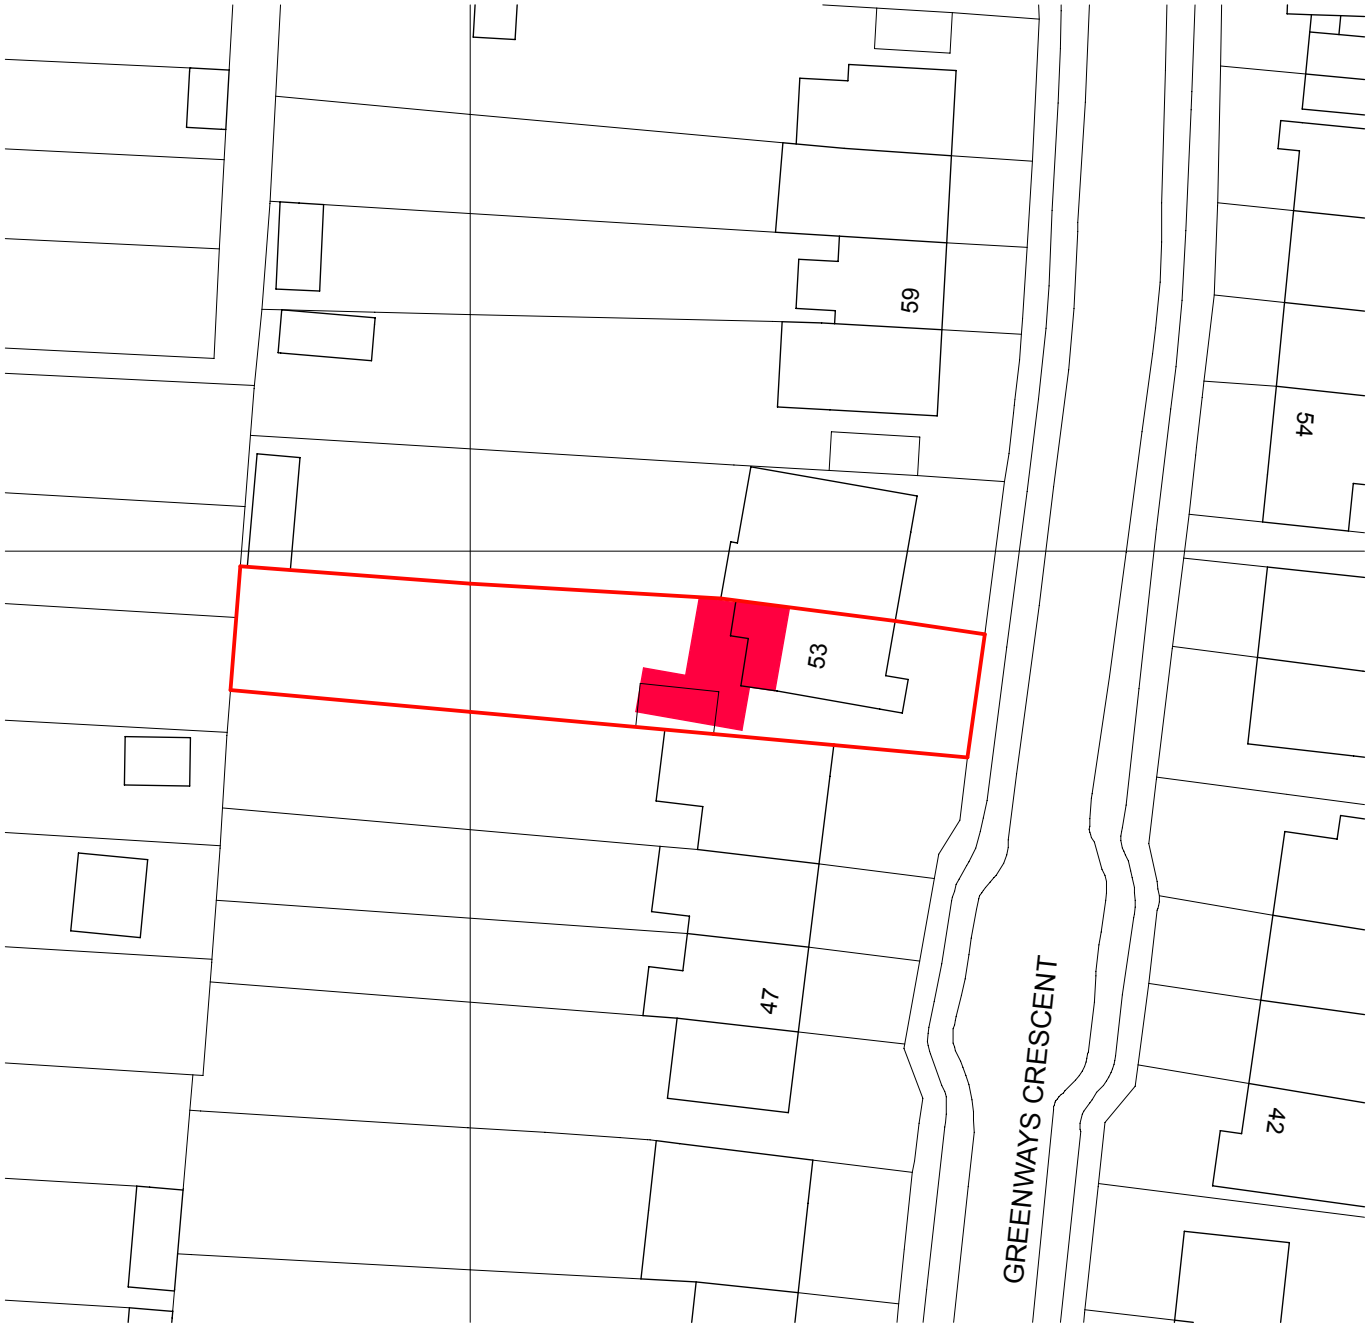


Scale Bar 1:500

0 5 10 15 20 25 30 35 40 45 50

N

Block Plan

Scale: 1:500

Scheme: **53 Greenways Crescent, Shoreham-by-Sea**

Clients: Mr & Mrs Jenkins

Drawn by: RN Scale: 1:500@A4

Date: 22.05.17 Drawing Number: **PL1703-02**

HADAI
Hove Architectural Design And Interiors
www.hadai.co.uk
07903 500 621 rachel@hadai.co.uk