## LOCATION PLAN
148 EASTERN AVENUE
SCALE 1:1250

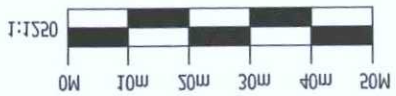


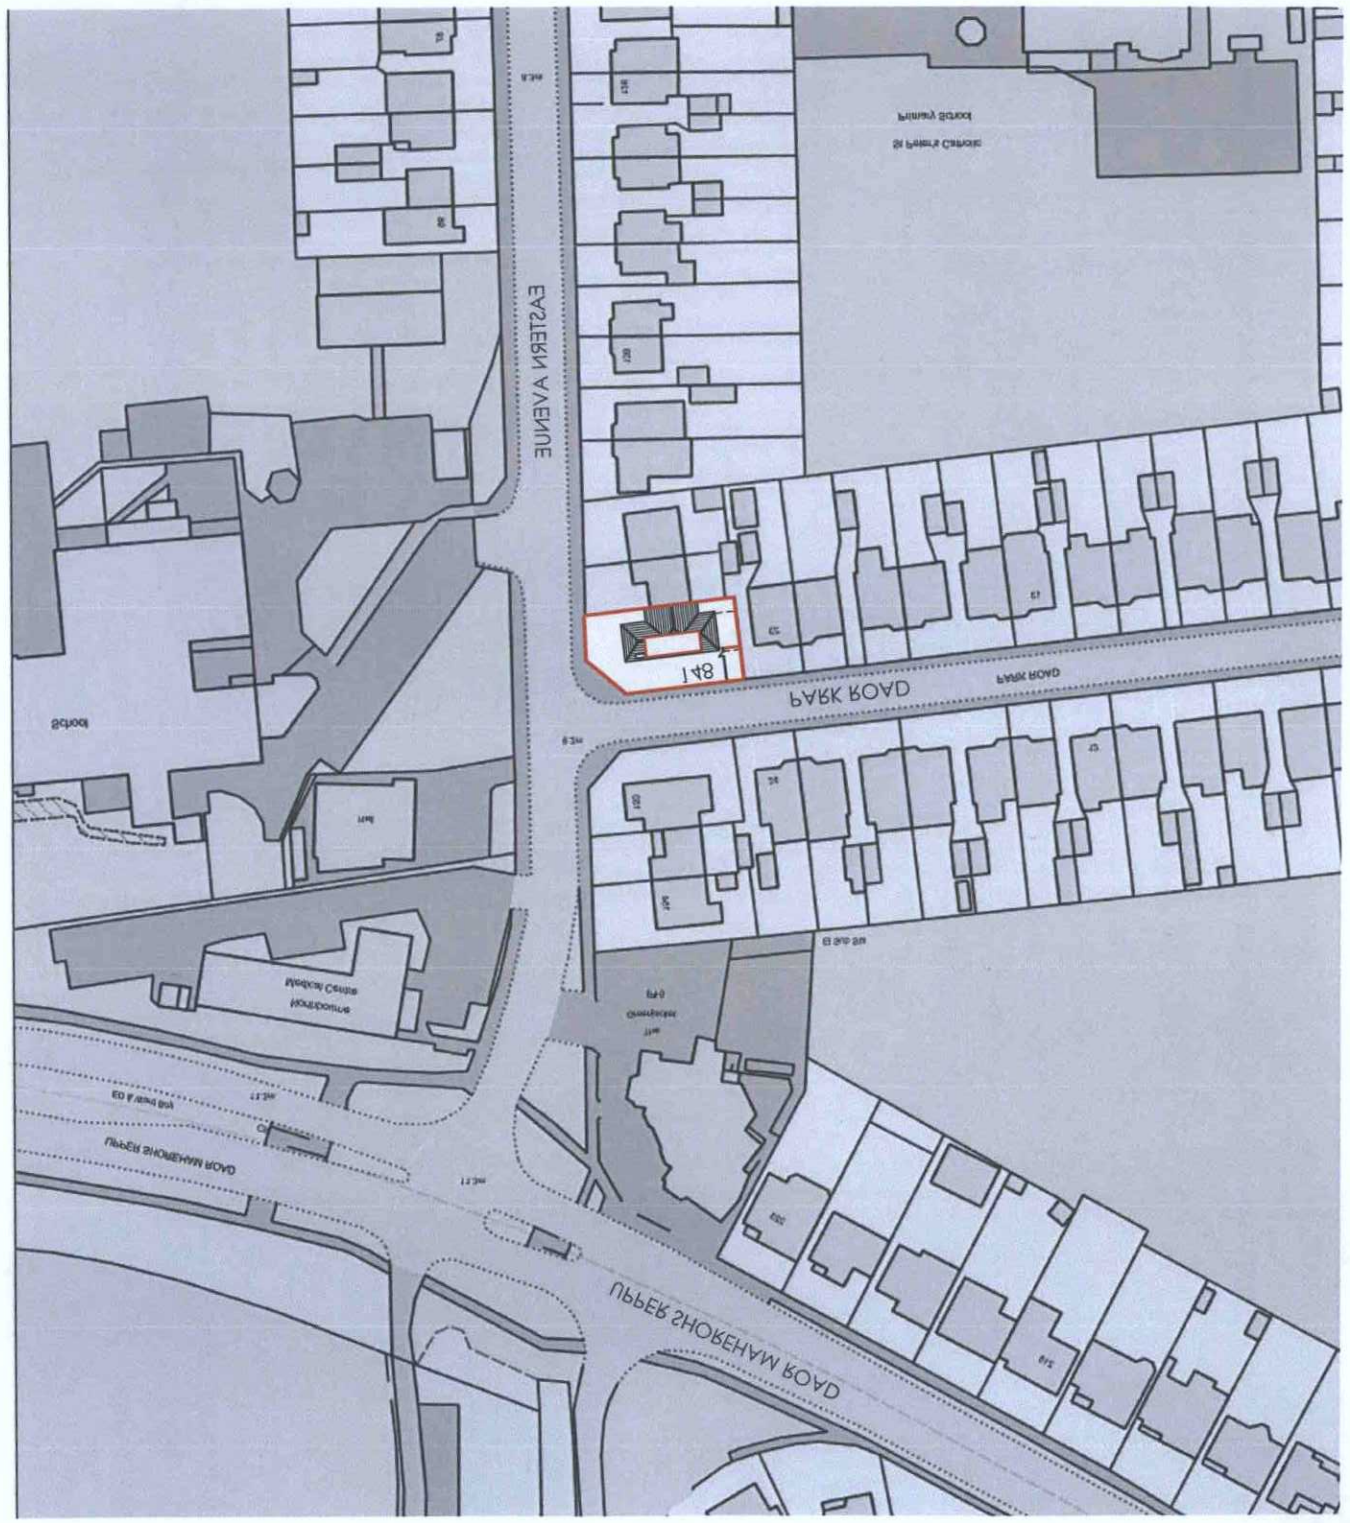


## BLOCK PLAN
148 EASTERN AVENUE
SCALE 1:500

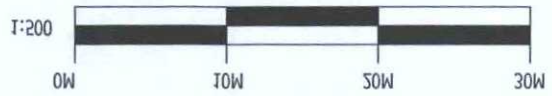


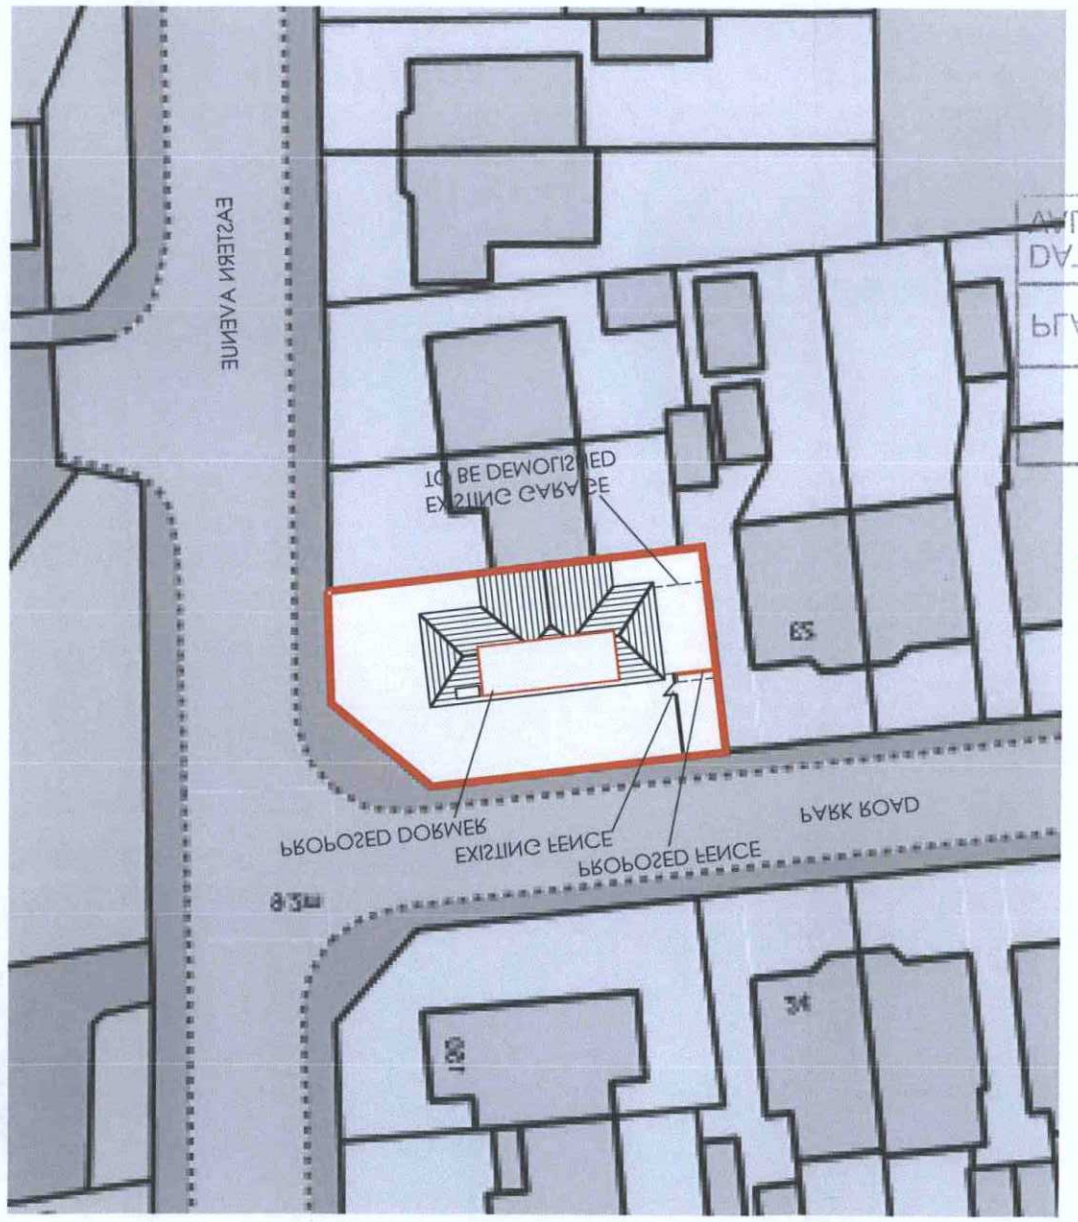


| Drawing No | 0010-0018 |
|---|---|
| Drawing title | SITE LOCATION & BLOCK PLAN |
| Job title | 148 EASTERN AVENUE, SHOREHAM<br>LOFT CONVERSION<br>HOME ALTERATIONS, EXTENSION & |
| Client | KATY HESTER |

| Rev | Description | Date |
|---|---|---|
| A | PROPOSED FENCE ADDED | 19.09.18 |
| B | DORMER SIZE UPDATED | 04.10.18 |

| | |
|---|---|
| Scale | 1:500\1:1250 |
| Date | 09-09-18 |
| Drawn | CM |

SPACE FREE
Website - www.free-space-arch.co.uk
Email - freespacearch@yahoo.com
Facebook - @FreeSpaceArch

AMENDMENT

ADUR & WORTHING
PLANNING SERVICES
PLAN AWDM\1380/18
DATE - 2 OCT 2018
AVAILABLE

CLARIFICATION:
ON THIS DRAWING TO BE REPORTED IMMEDIATELY FOR WORK OR PREPARING SHOP DRAWINGS AND DISCREPANCIES DIMENSIONS ON SITE BEFORE SETTING OUT, COMMENCING SCALED FROM THIS DRAWING. CONTRACTORS MUST VERIFY ALL DIMENSIONS ARE TO BE CHECKED ON SITE AND NOT

EXPRESS PERMISSION OF FREE SPACE:
FOR MARKETING, ADVERTISING OR PROMOTION WITHOUT THE BE DIVULGED TO ANYONE, COPIED OR REPRODUCED, OR USED THIS DRAWING IS THE PROPERTY OF FREE SPACE AND MUST NOT