SCALE 1:100
PROPOSED GROUND FLOOR PLAN

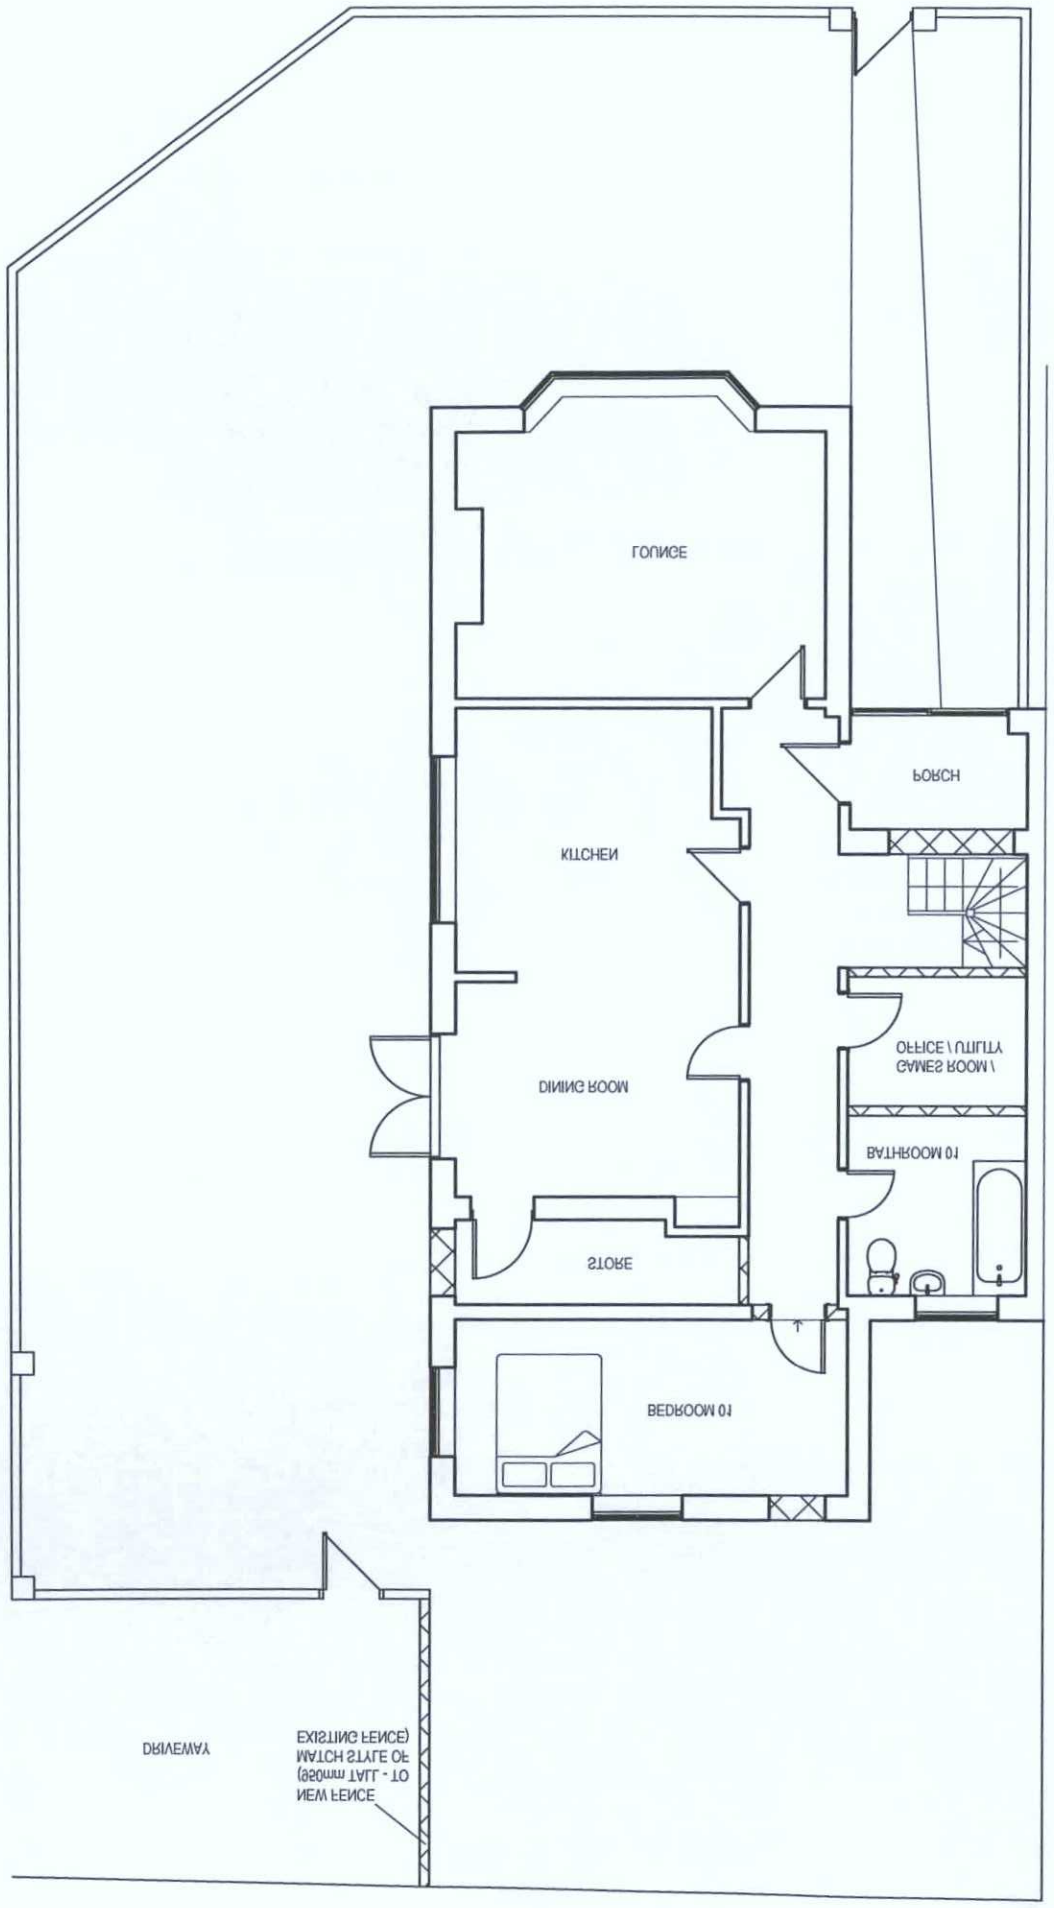

SCALE 1:100
PROPOSED LOFT FLOOR PLAN

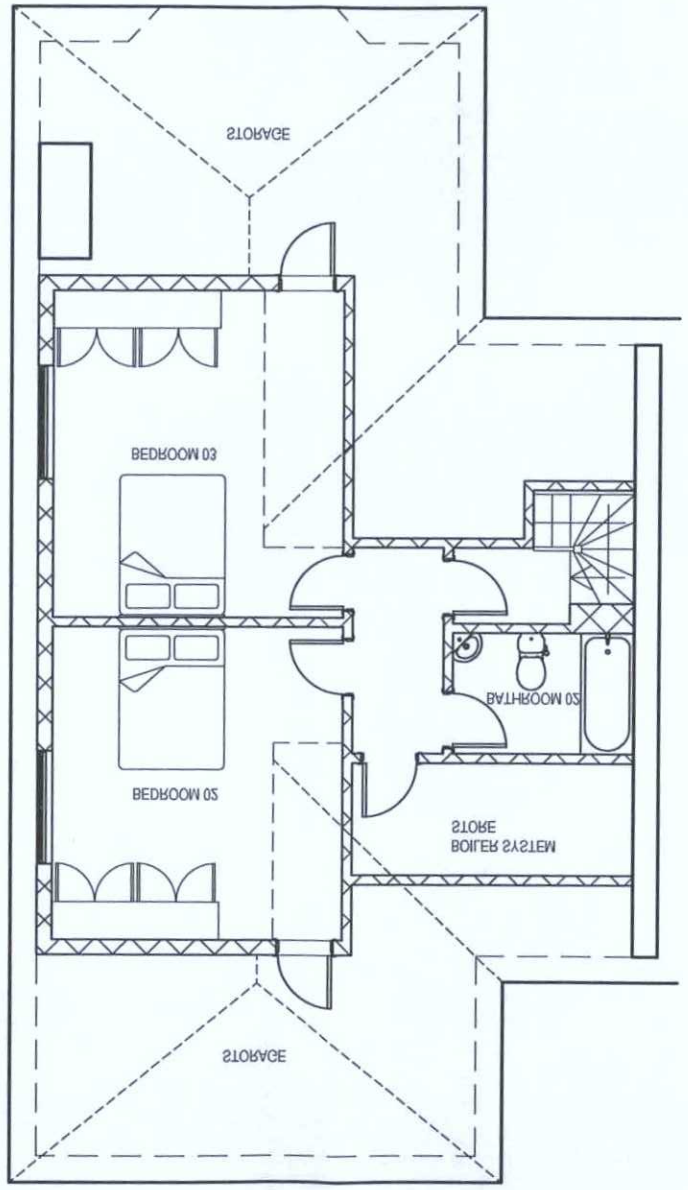

SCALE 1:100
PROPOSED ROOF PLAN

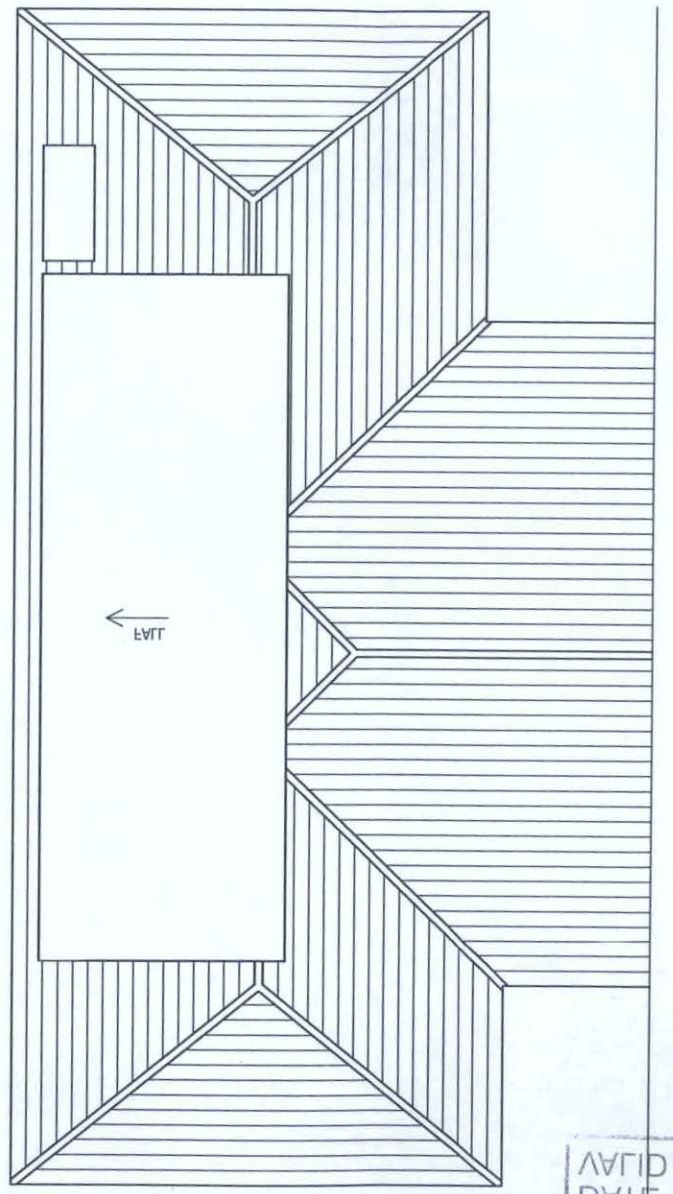

1:100
0M 1M 2M 3M 4M 5M

Drawing No
8P00-0100

Space Three
Facebook - @threespacearch
Website - www.three-space-arch.co.uk
Email - threespacearch@yahoo.com

Drawn	Date	Scale
CM	81-90-80	1:100

Drawing title
PROPOSED PLANS

Job title
148 EASTERN AVENUE, SHOREHAM
LOFT CONVERSION
HOME ALTERATIONS, EXTENSION &

Client
KATY HESTER

Rev	Description	Date
A	FENCE HEIGHT ALTERED	13.08.18
B	DORMER SIZE UPDATED	04.10.18

AMENDMENT

PLAN	AMDM\ 1280\18
AVAID DATE	- 2 OCT 2018

PLANNING SERVICES
ADUR & WORTHING

CLARIFICATION
ON THE DRAWING TO BE REFERRED. ANYDISCREPANCY FOR WORK OR REPAIRED SHOP DRAWINGS. VIA DOCUMENTANCIES DIMENSIONS ON SITE BEFORE GETTING ON." COMMENCING SCALED FROM THE DRAWING. CONTRACTORS MUST VERIFY ALL ALL DIMENSIONS ARE TO BE CHECKED ON SITE AND NOT

EXPIRES PERMISSION OF THREE SPACE
FOR MARKETING, VERIFICATION OR INFORMATION METHOD THE BE DRAWN OR TO VARIOUS COPIED OR REPRODUCED OR USED THE DRAWING IS THE PROPERTY OF THREE SPACE AND MUST NOT