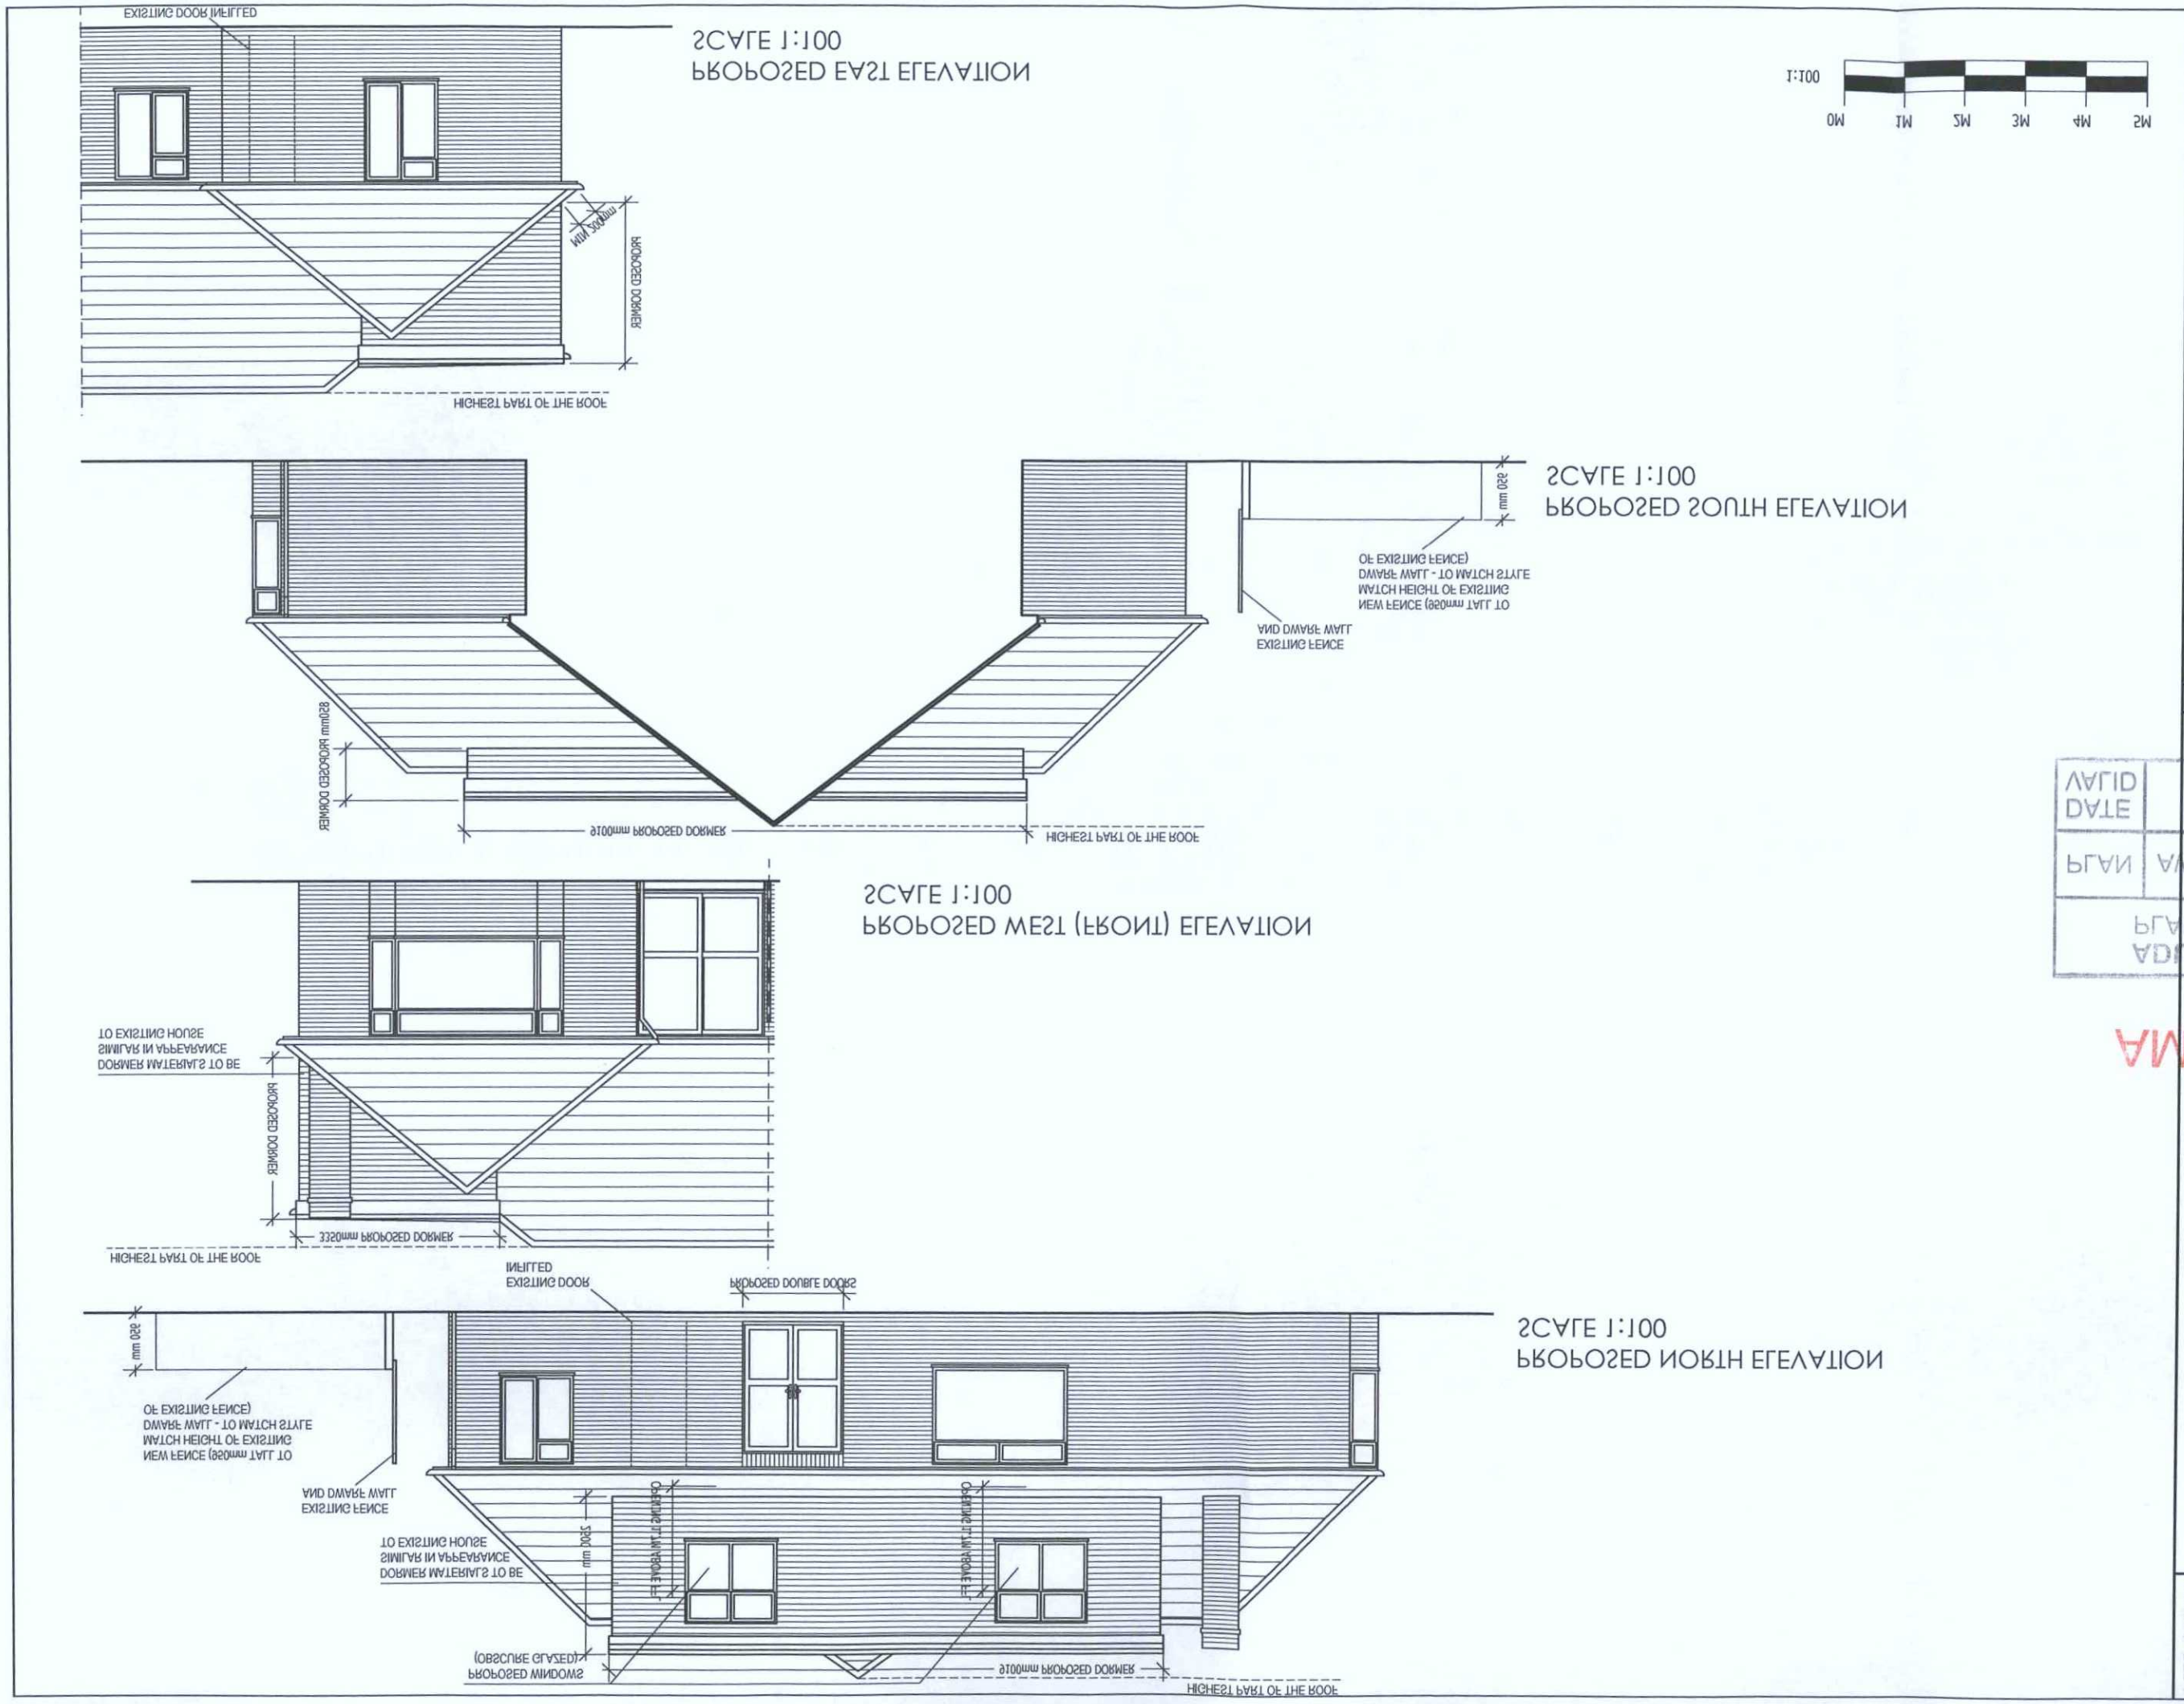

1:100

0M 1M 2M 3M 4M 5M

Drawing No	0010-005B
Scale	1:100
Date	08-09-18
Drawn	CW
Drawing title	PROPOSED ELEVATIONS
Job title	148 EASTERN AVENUE, SHOREHAM LOFT CONVERSION HOME ALTERATIONS, EXTENSION &
Client	KATY HESTER

Rev	Description	Date
A	HEIGHT ALTERED, 8 WINDOW OPENING, FENCE MATERIAL, OBSCURE GLAZING NOTES ADDED FOR DORMER	13.09.18
B	DORMER SIZE UPDATED	04.10.18

ADUR & WORTHING PLANNING SERVICES

PLAN AWDM/1380/18

DATE - 5 OCT 2018

VALID

AMENDMENT

50 CUBIC METERS
PROPOSED DORMER UNDER

CLARIFICATION:
ON THIS DRAWING TO BE REPORTED IMMEDIATELY FOR WORK OR PREPARING SHOP DRAWINGS, ANY DISCREPANCIES DIMENSIONS ON SITE BEFORE SETTING OUT, COMMENCING SCALED FROM THIS DRAWING. CONTRACTORS MUST VERIFY ALL DIMENSIONS ARE TO BE CHECKED ON SITE AND NOT

EXPRESS PERMISSION OF FREE SPACE
FOR MARKETING, ADVERTISING OR PROMOTION WITHOUT THE BE DIVULGED TO ANYONE, COPIED OR REPRODUCED, OR USED THIS DRAWING IS THE PROPERTY OF FREE SPACE AND MUST NOT