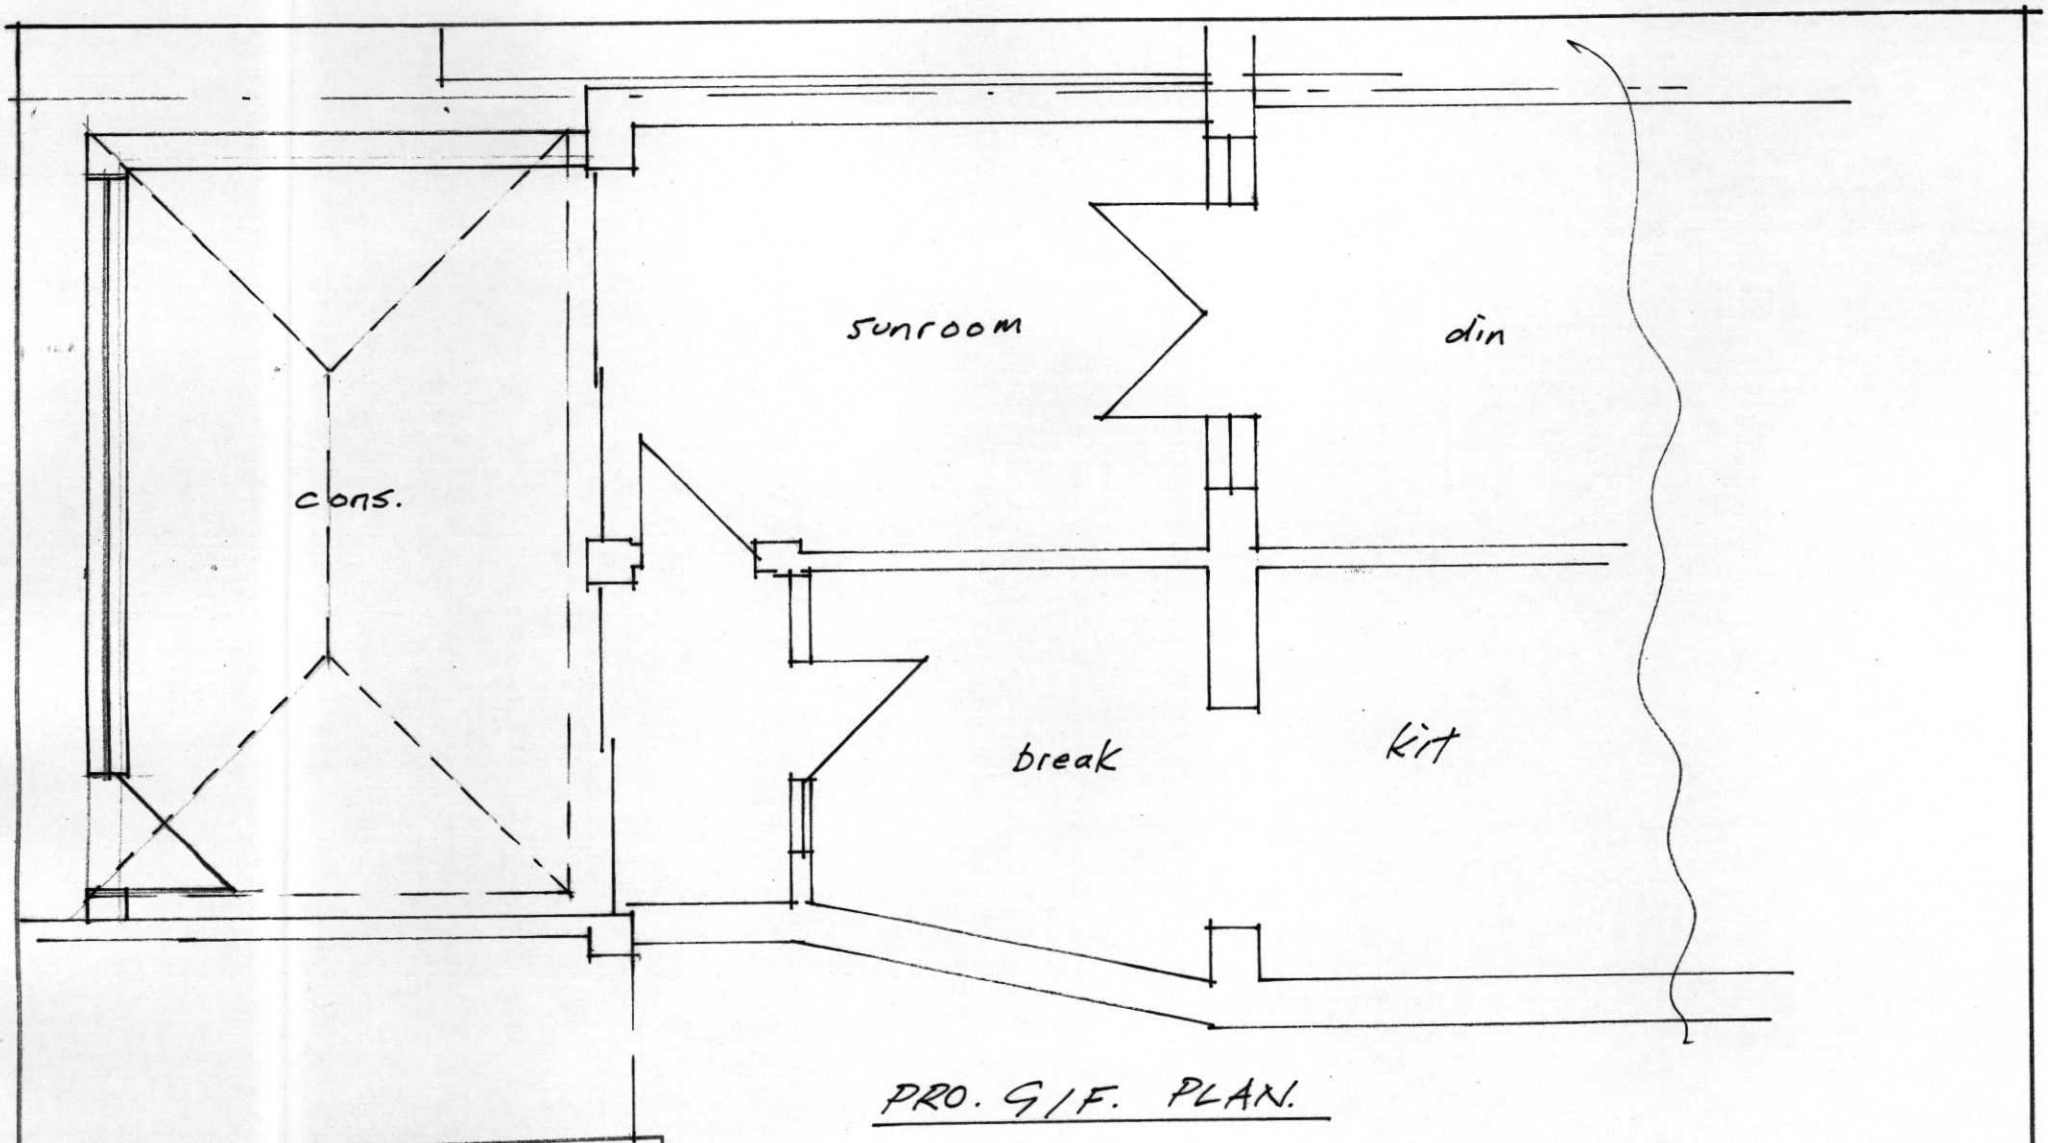

PRO. G/F. PLAN.

ADUR & WORTHING PLANNING SERVICES	
PLAN	AWDM/1047/14
DATE VALID	28 JUL 2014

A4

CONSERVATORY AT REAR
1 THE CRESCENT FOR
MRS. S. LUCY
SCALE 1:50 DWG.1