EXISTING SIDE ELEVATION

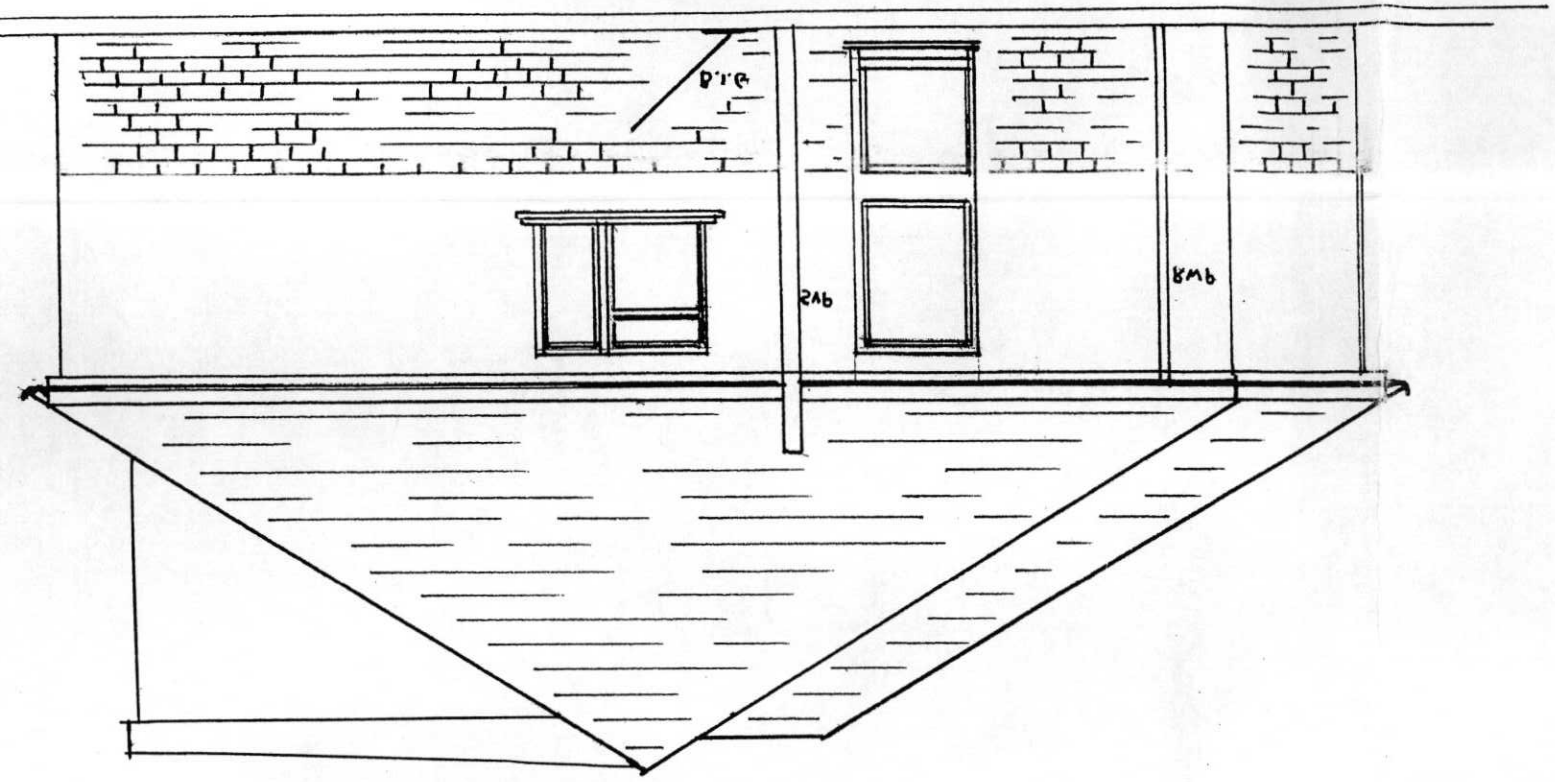

EXISTING FRONT ELEVATION

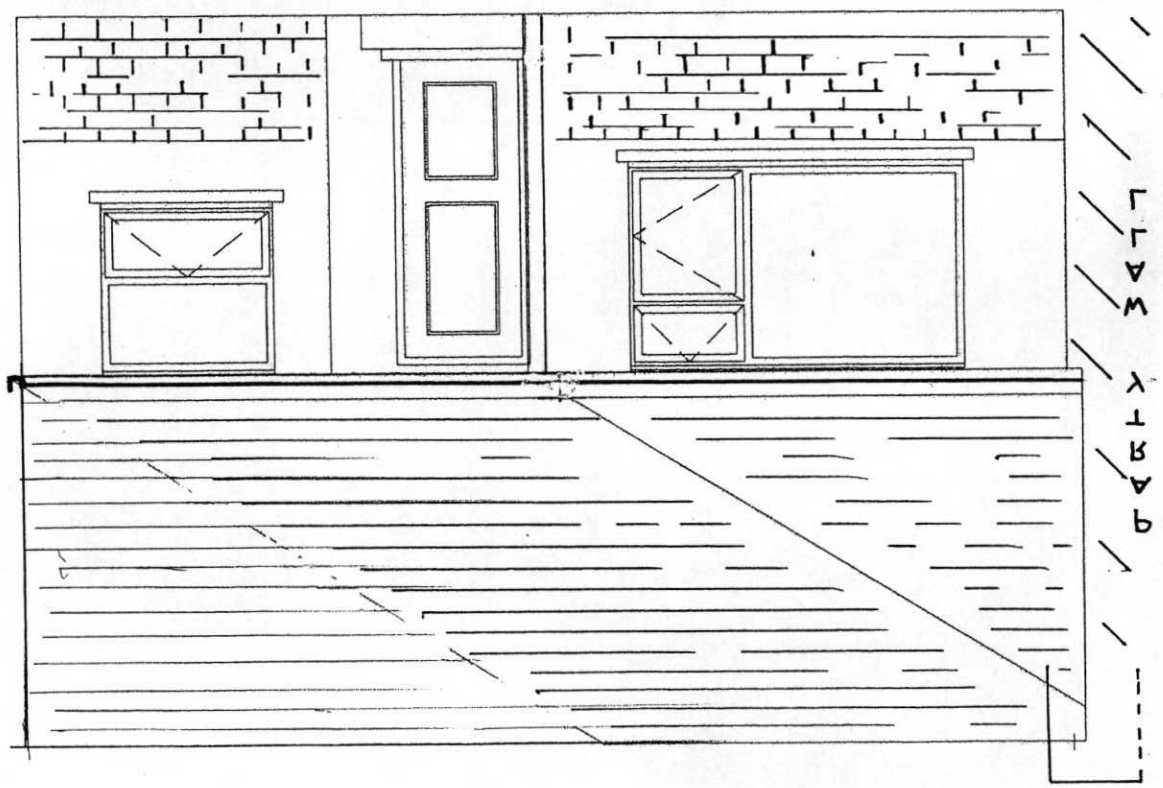

EXISTING REAR ELEVATION

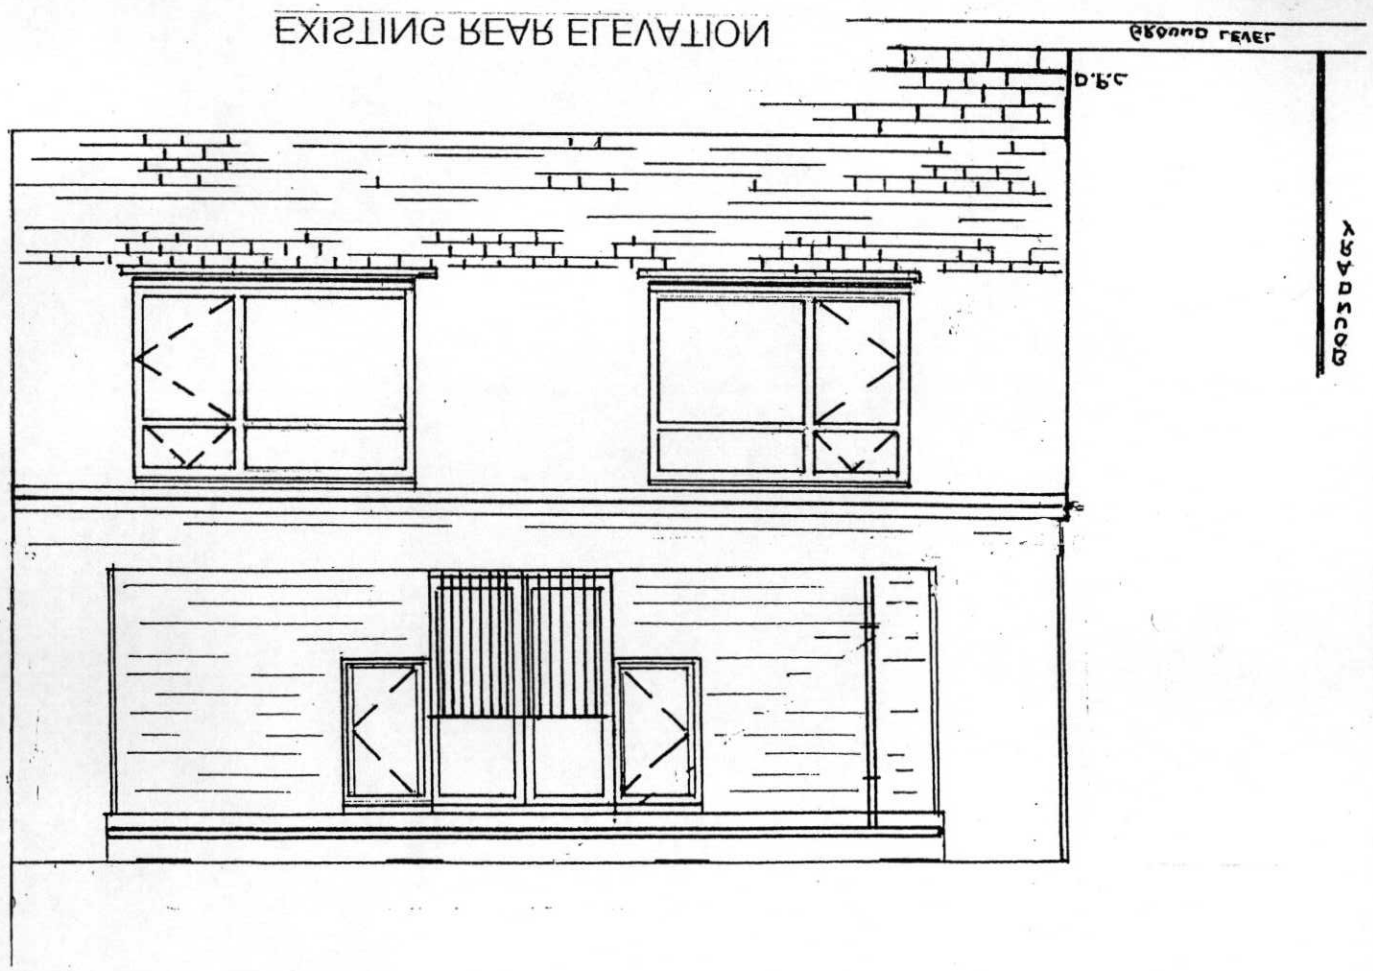

PLANNING SERVICES
ADUR & WORTHING
28 JUL 2014

PLAN	AWDM\ OP84\14
DATE	- 4 AUG 2014
VALID	

PLANNING SERVICES
ADUR & WORTHING

Component: EXISTING ELEVATIONS
Scale: 1 : 50
Date: 22\06\2010

Architect:

Owner: CLAIRE PURVIS
35 VALLEY ROAD

Project:

ELECO

Eleco Software Limited