DO NOT SCALE FROM THIS DRAWING

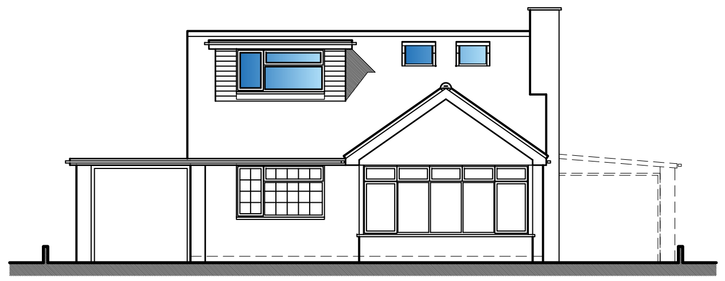

West Elevation

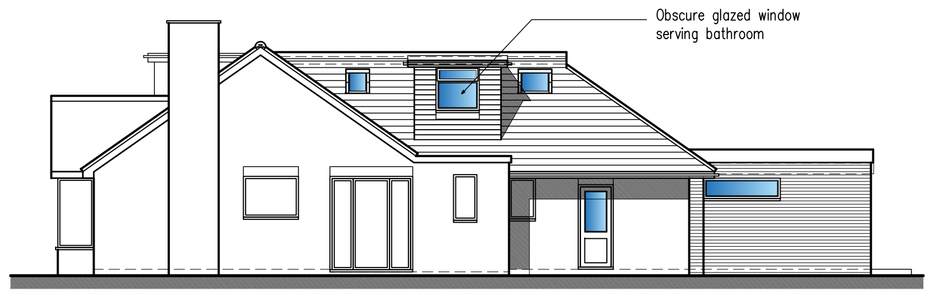

South Elevation

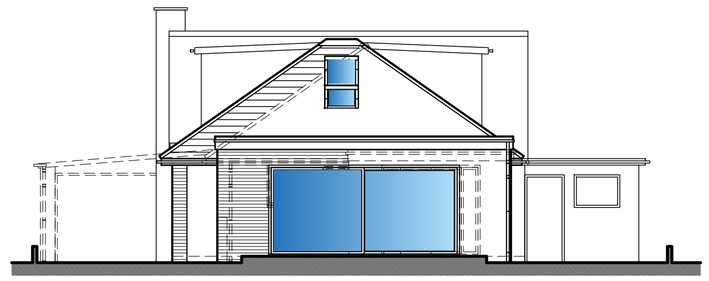

East Elevation

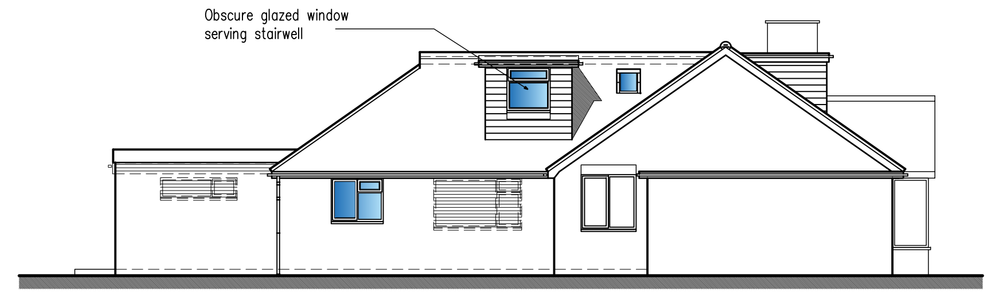

North Elevation

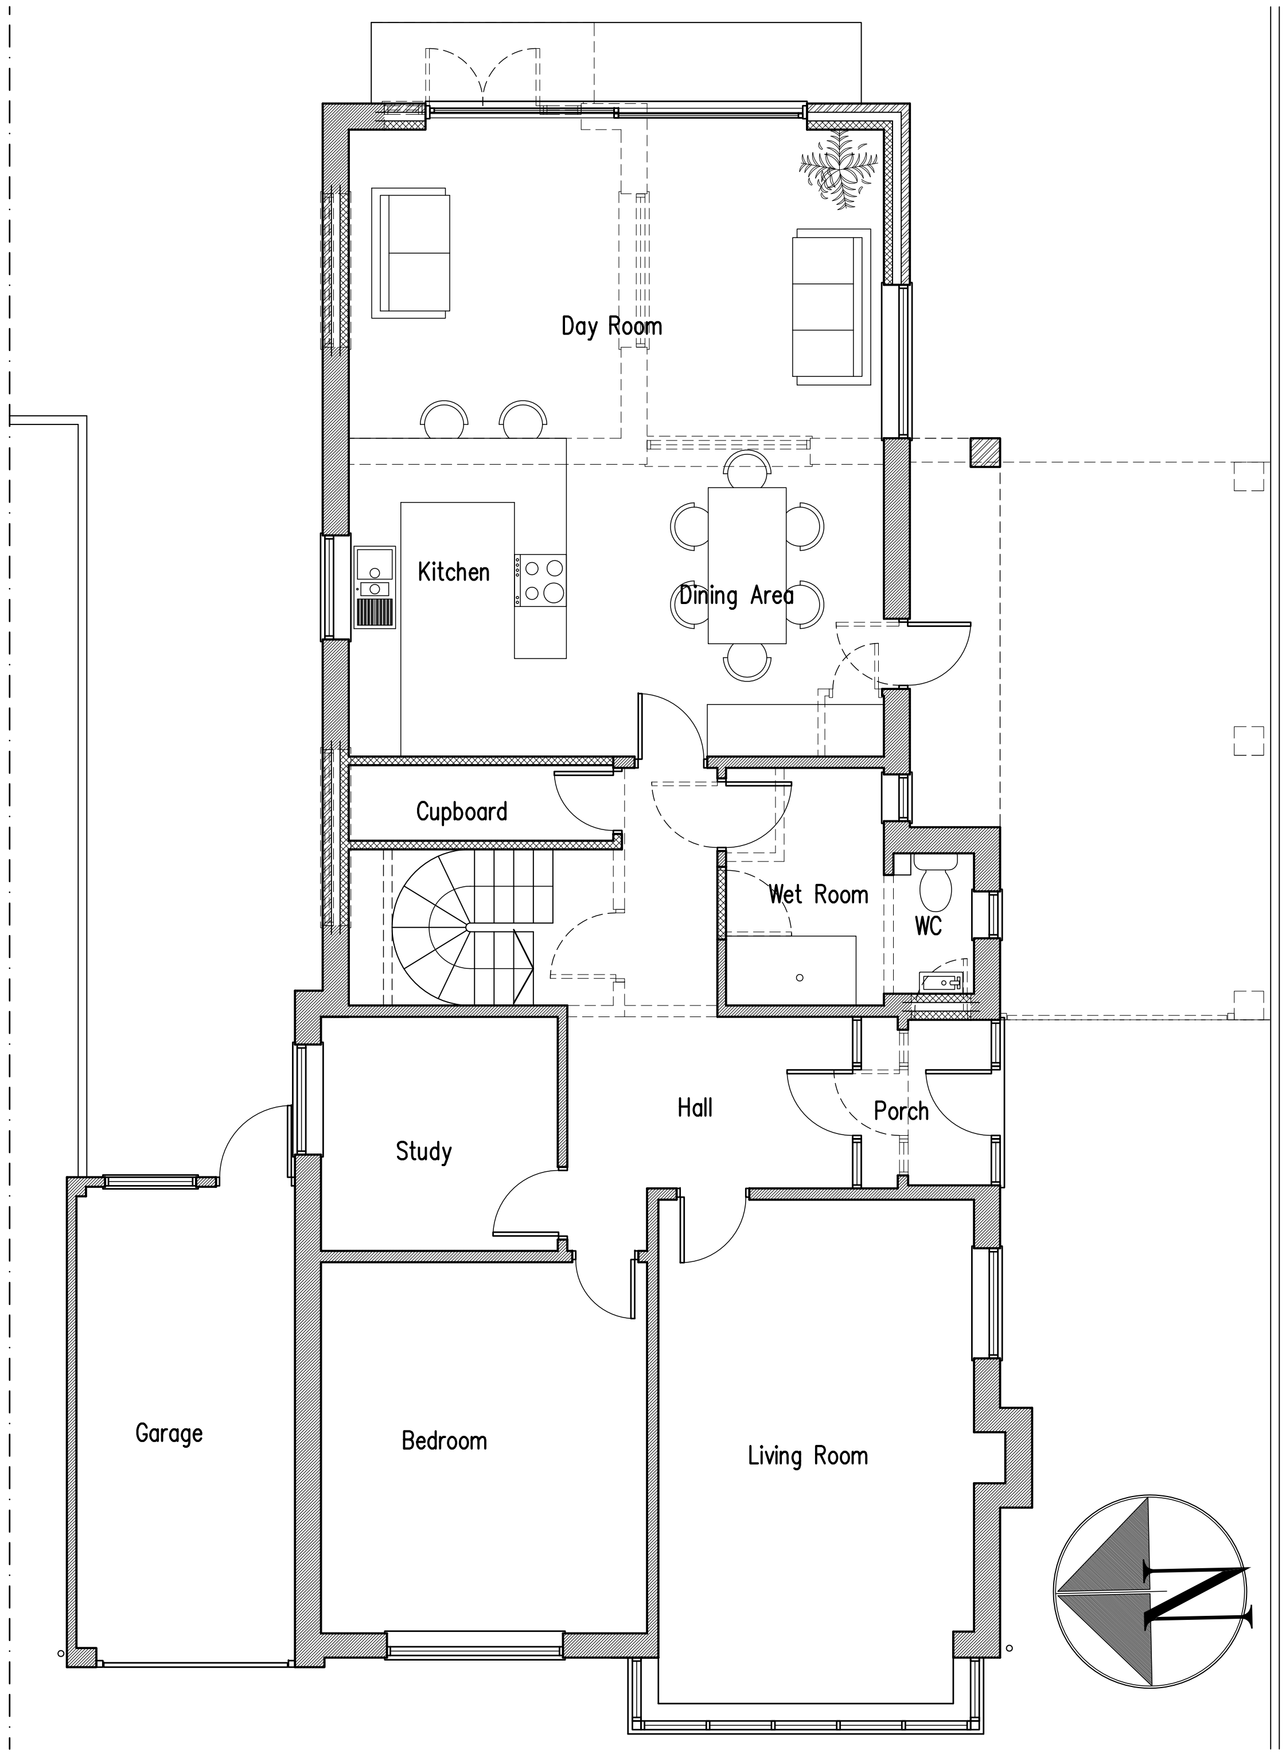

Ground Floor Plan

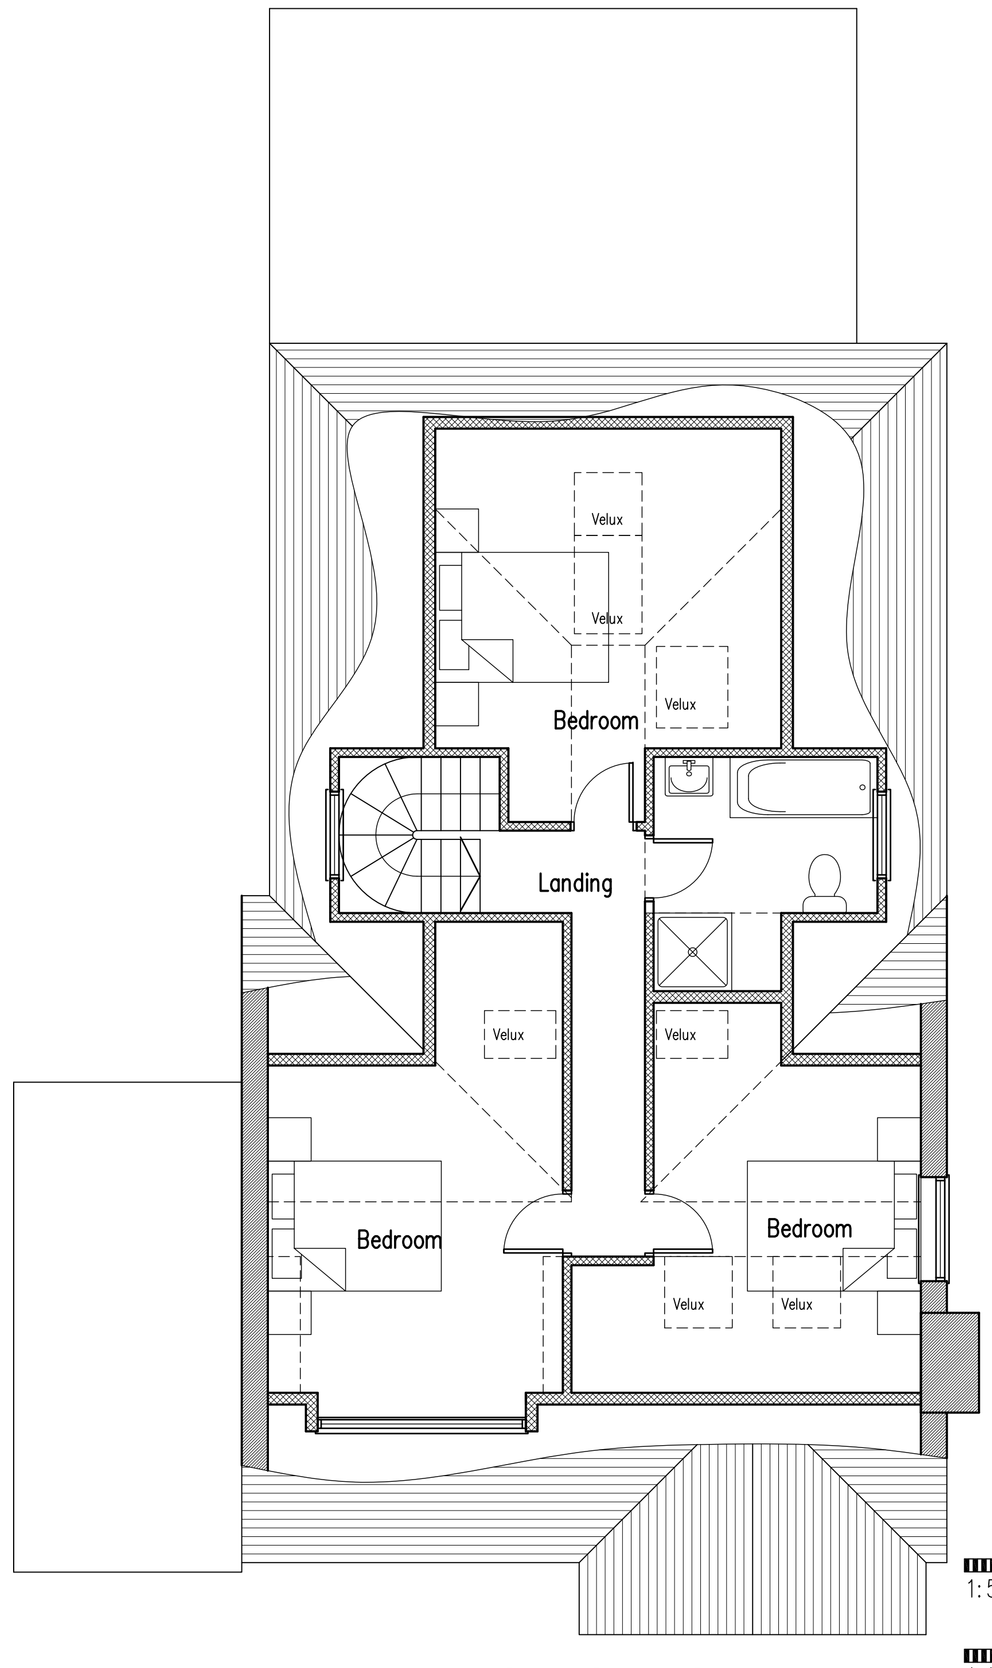

First Floor Plan

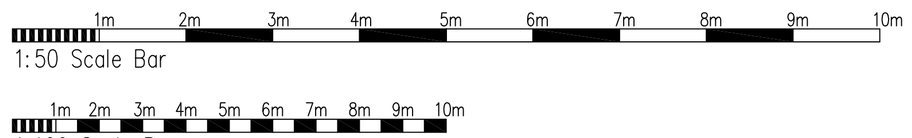

B	30.04.20	Front dormer reduced as Planner's comments
A	23.03.20	Client's requirements added

Proposed Alterations To: 8 Winterton Way, Shoreham-By-Sea, West Sussex

rja Planning & Building Consultants Ltd.
1st Floor
10 High Street
Shoreham-By-Sea
West Sussex BN43 5DA
t: 01273 467297 mob: 07971 375739
e: rex@rjapbc.co.uk web: www.rjapbc.co.uk

Chartered Institute of Architectural Technologists

PROJECT: 8 Winterton Way, Shoreham-By-Sea, West Sussex

DRAWING TITLE: Proposed Floor Plans

CLIENT: Mr & Mrs P. Lelliott

DWG NO: 20780-02

REVISION: B

SCALE: 1:50 @ A1

DATE: 06.11.03

DRAWN: rex