

EXISTING TESCO STORE | EXISTING TESCO STORE | EXTG CLADDING TO DOTCOM ADMIN | EXISTING DOTCOM CAGE MARSHALLING | EXISTING CANOPY TO LOADING AREA | EXISTING SERVICE ROAD

EXISTING NORTH ELEVATION

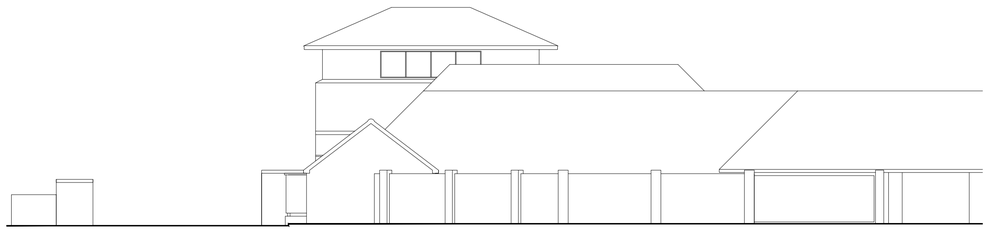

EXISTING SERVICE ROAD / VAN PARKING | EXISTING TESCO STORE

EXISTING EAST ELEVATION



EXTERNAL IMAGE OF EXTG DOTCOM SHOWING FLAT PANEL CLADDING

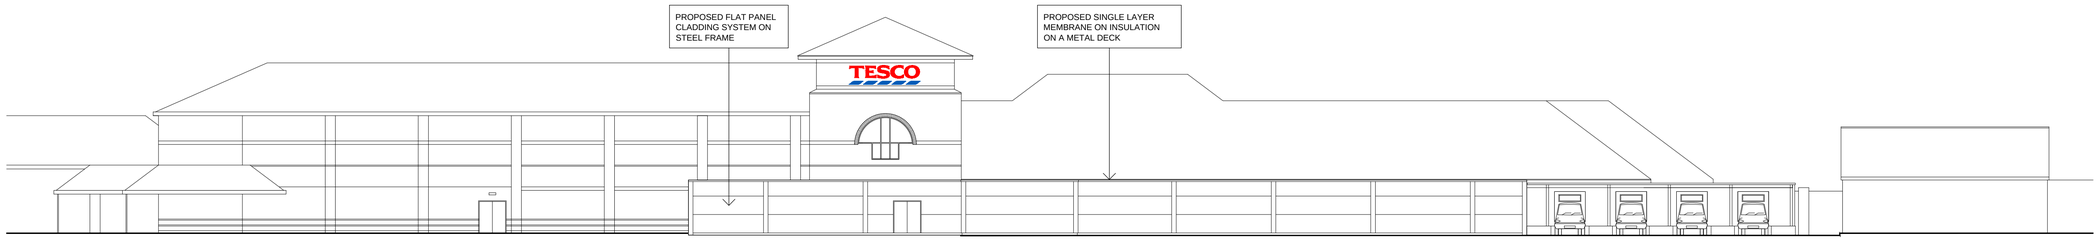

EXISTING TESCO STORE | PROPOSED VAN PARKING | PROPOSED EXTENSION WITH CLADDING TO MATCH EXISTING | EXTG CLADDING RETAINED | PROPOSED OVERCLADDING TO EXISTING CAGE MARSHALING AREA | EXISTING CANOPY TO LOADING AREA | EXISTING SERVICE ROAD

PROPOSED NORTH ELEVATION

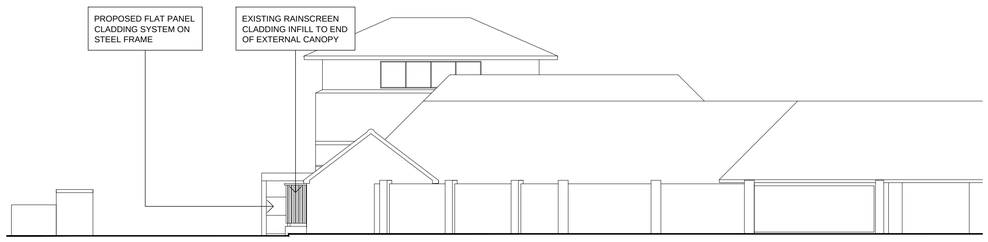

EXISTING SERVICE ROAD / VAN PARKING | EXISTING TESCO STORE

PROPOSED EAST ELEVATION

0 10 20 30 40 50
METRES

FOR PLANNING PURPOSES

1. NOTES

1.1. All dimensions must be checked on site with only figured dimensions worked from. Any discrepancies must be reported to the Architect or Engineer immediately. This drawing is copyright.

1.2 This drawing is prepared to scale although the limitations of the printing process mean only figured dimensions should be used.

B 30:08:2012 Drawing layout revised, notes updated & image added. PB
A 31:07:2012 Drawing title revised.

Revision:

Description:

PROPOSED DOTCOM AT TESCO STORE No. 3178, SHOREHAM EXTRA, HOLMBUSH CENTRE,SHOREHAM-BY-SEA,WEST SUSSEX, BN43 6TD

EXISTING AND PROPOSED ELEVATIONS

Client:

TESCO

bmd ARCHITECTS
CHARTERED ARCHITECTS
5 MAIDSTONE BUILDINGS MEWS
72-76 BOROUGH HIGH STREET
LONDON SE1 1GN
Tel. 020 7357 6885 Fax. 020 7357 6887 E-Mail. mail@bmdarchitects.co.uk

Drawing Number: 2034(3178)/P/08

Rev.: B

Scale:	Date:	Drawn By:
1 : 200@A1	July 2012	MRL
CAD file name: M:\2034\2034-P\2034(3178)P08		Checked By: DNF

© bmd ARCHITECTS 2012