SCALE BAR FOR ALL 1:50 DETAILS

0m 5m 10m

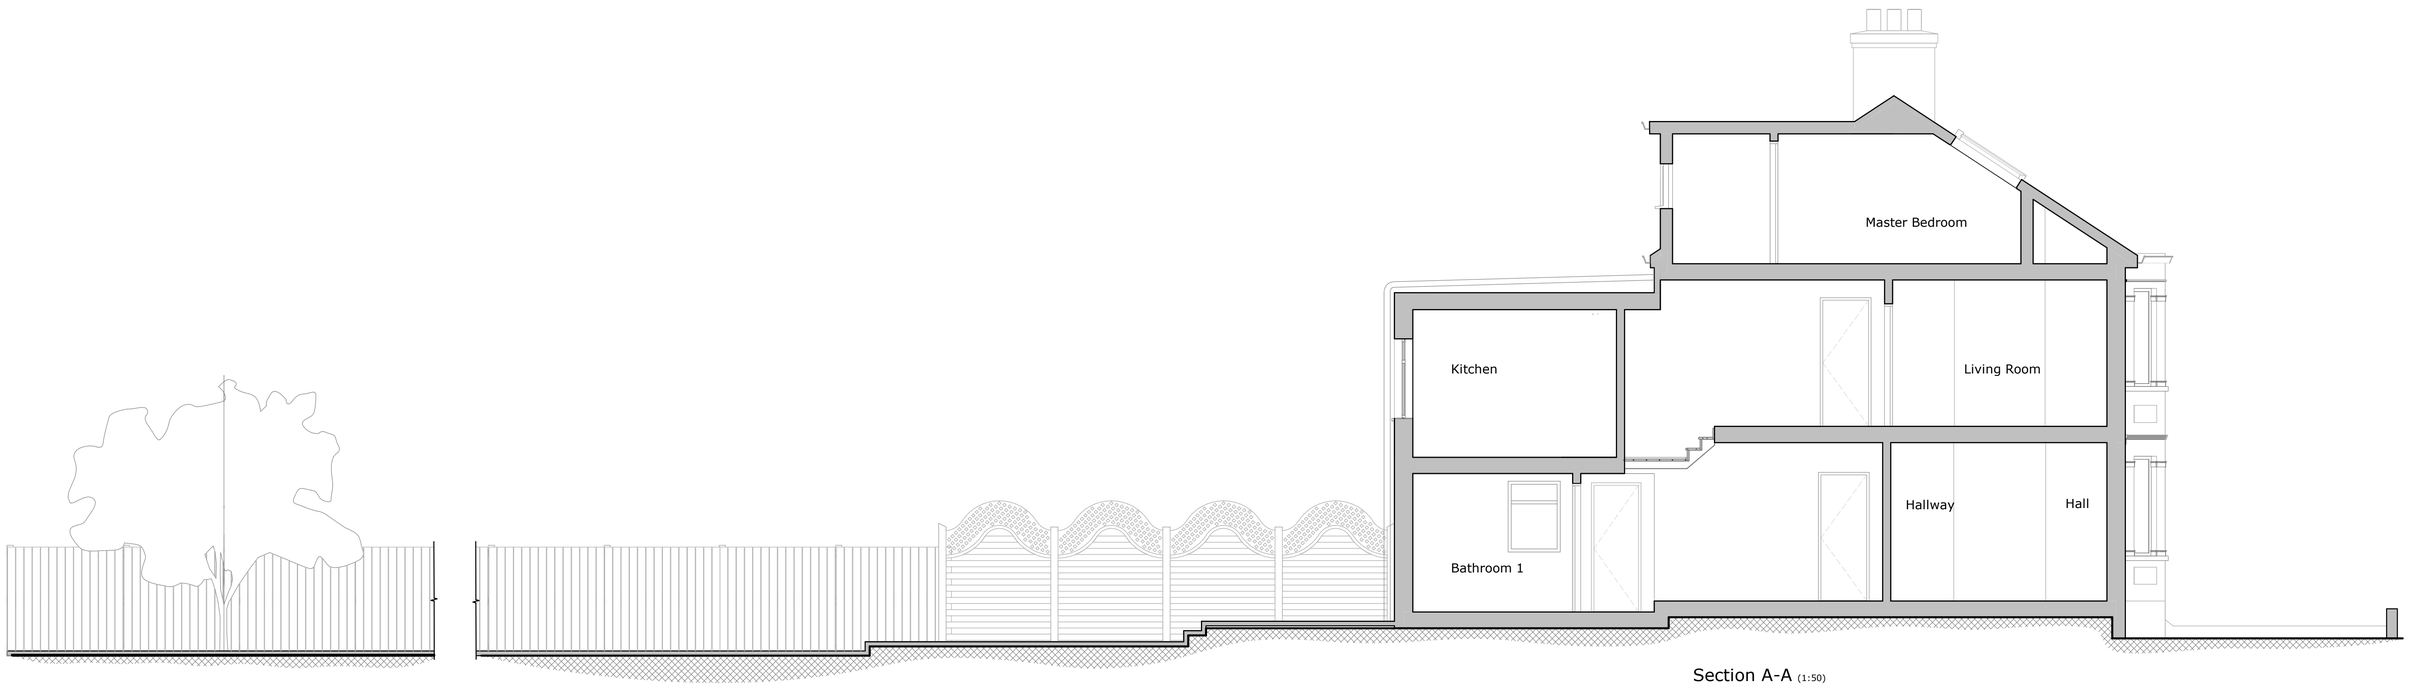

Section A-A (1:50)



Front (South) Elevation (1:50)



Rear (North) Elevation (1:50)

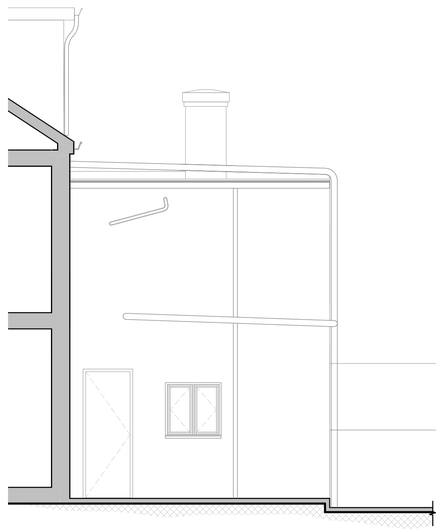

Partial Section B-B (1:50)

Date	Rev	Description
10/08/2017	A	Issued for Comments
27/07/2017	-	Issued for Comments

Client

Mr. & Mrs. M. Thomas

Project

98 Brighton Road, Shoreham-By-Sea, BN43 6RH, Rear Infill Extension

Drawing Title

Existing Front (South), Rear (North) Elevations, Section A-A and Partial Section B-B

Issued for

Householder Application for Planning Consent

Haworth McCall CONSULTING

Brighton: 01273 617117
Belfast: 028 9028 3060
solutions@haworthmccall.co.uk
www.haworthmccall.co.uk

Scale	Designer	Date	Drg No.	Rev
1 : 50	DHG	10/08/17	662/ 101	A
Original paper size A1	Drawn DHG			