Location Plan

Site Address: **7, Alder Close, Northbrook, Worthing, BN13 3PU**

PlanningPortal

Date Produced: **05-Nov-2024**

Scale: **1:1250 @A4**

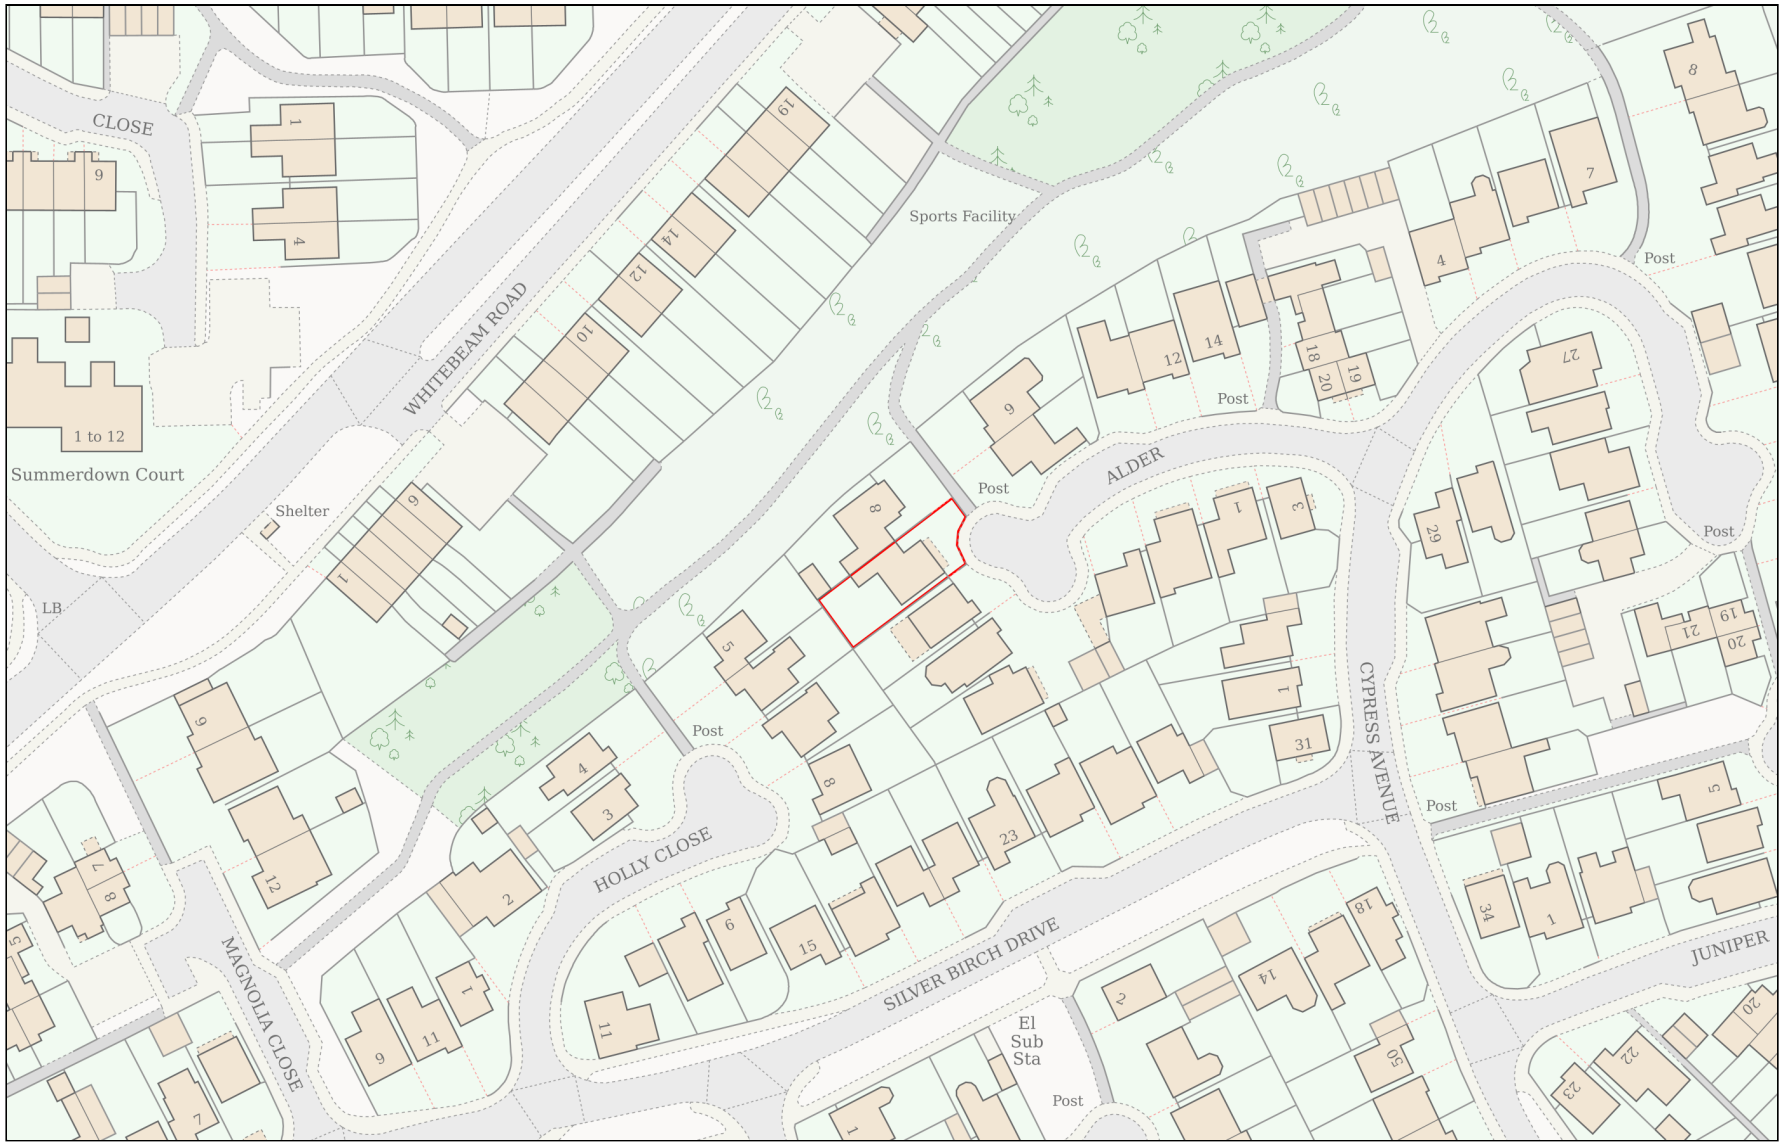

0 50

Metres

Planning Portal Reference: **PP-13539903v1**

Powered By TerraQuest

© Crown copyright and database rights 2024 OS 100042766