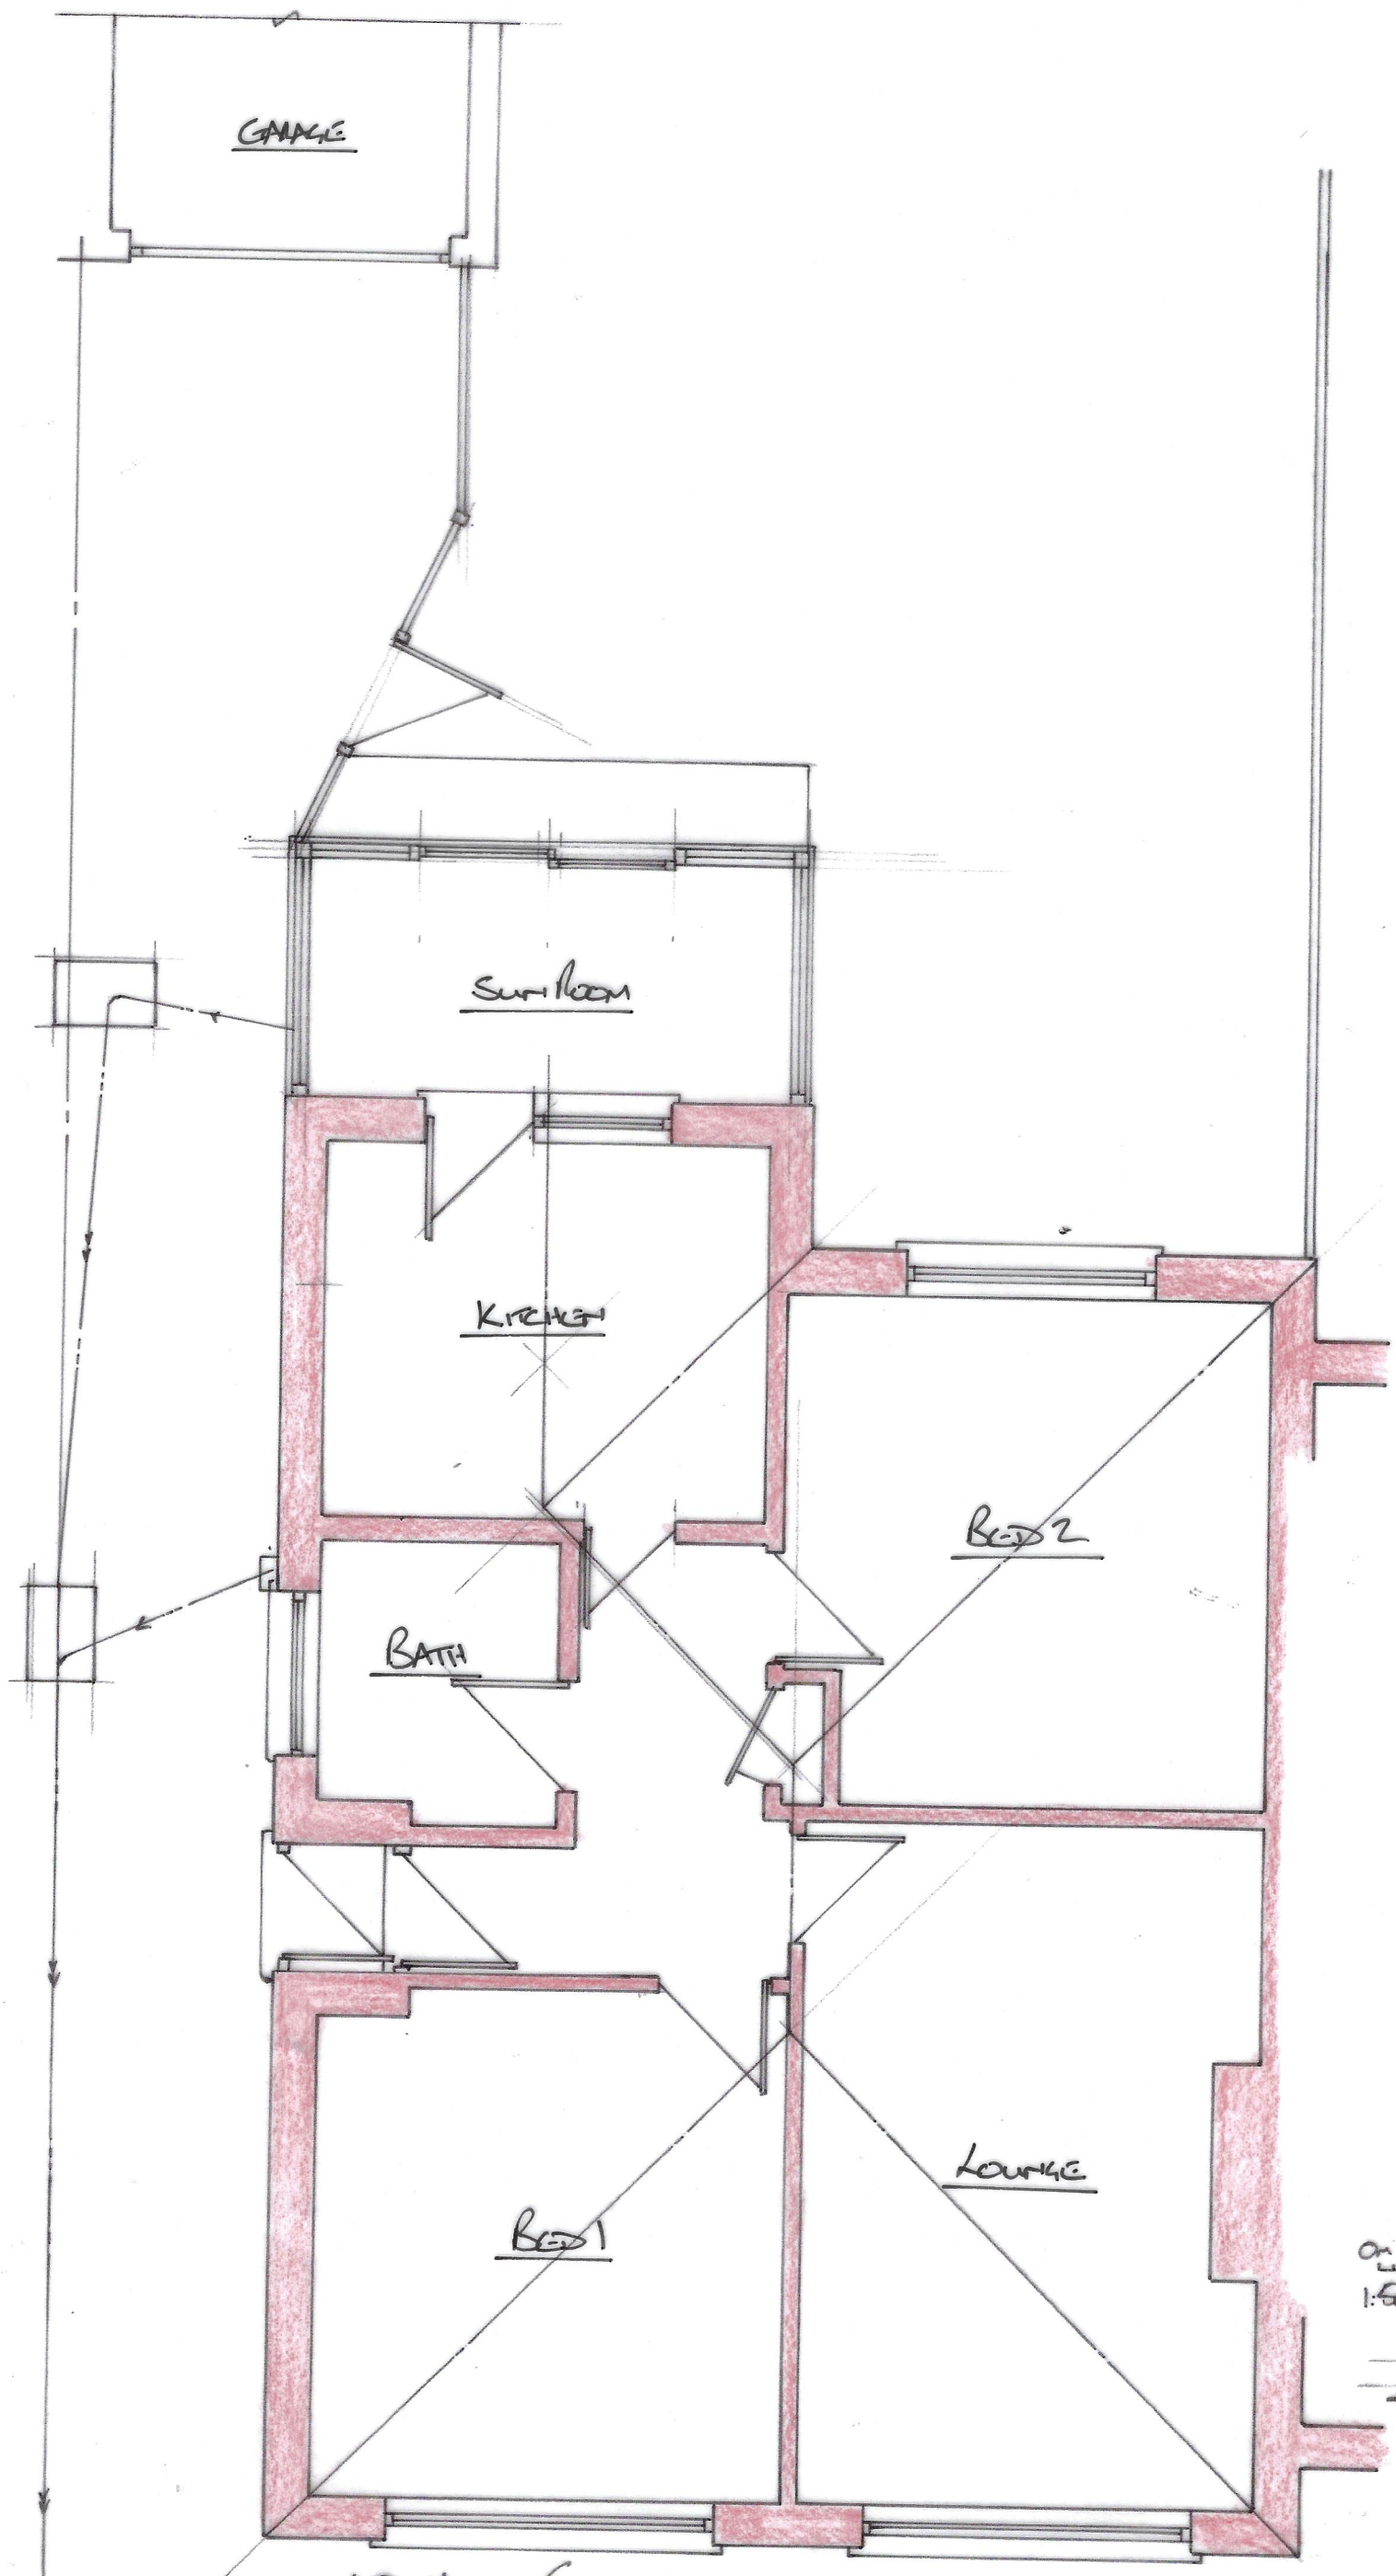


68 HFW/01 1:50

68 HILL FARM WAY, SOUTHWICK EXISTING GROUND FLOOR PLAN