

0 2.5 5 7.5 10

scale in metres 1:100


amendments				
rev.	date	comment	auth.	chkd.
A	03.10.23	minor amendment to glazed screen and window on east elevation as bubbled.	ES	GI

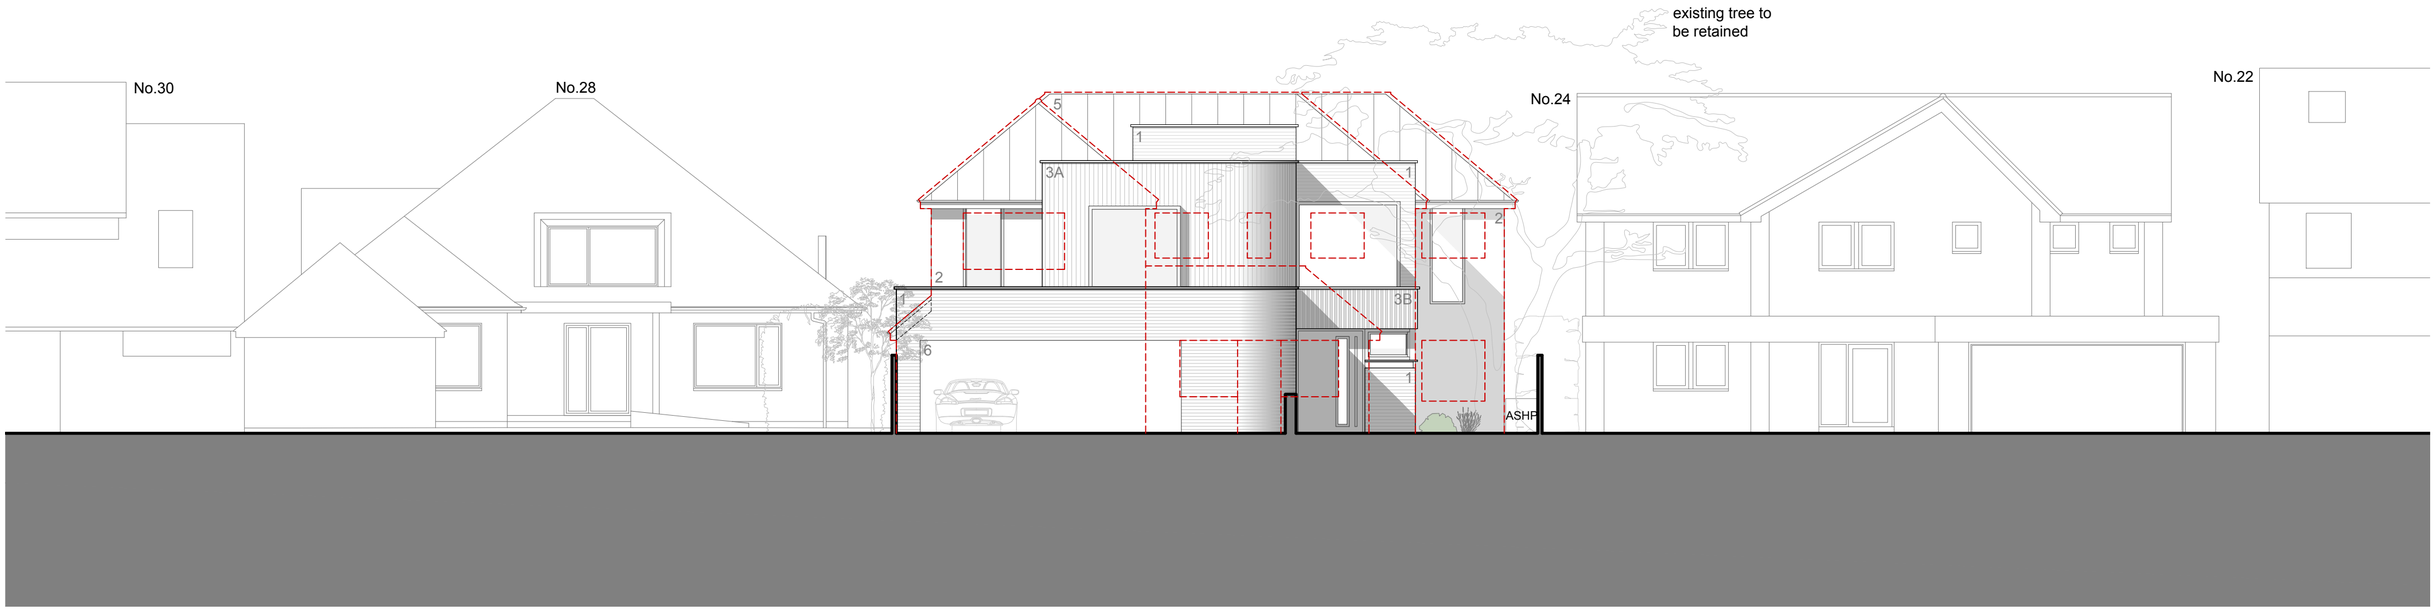


Proposed Front (North) Elevation 1:100

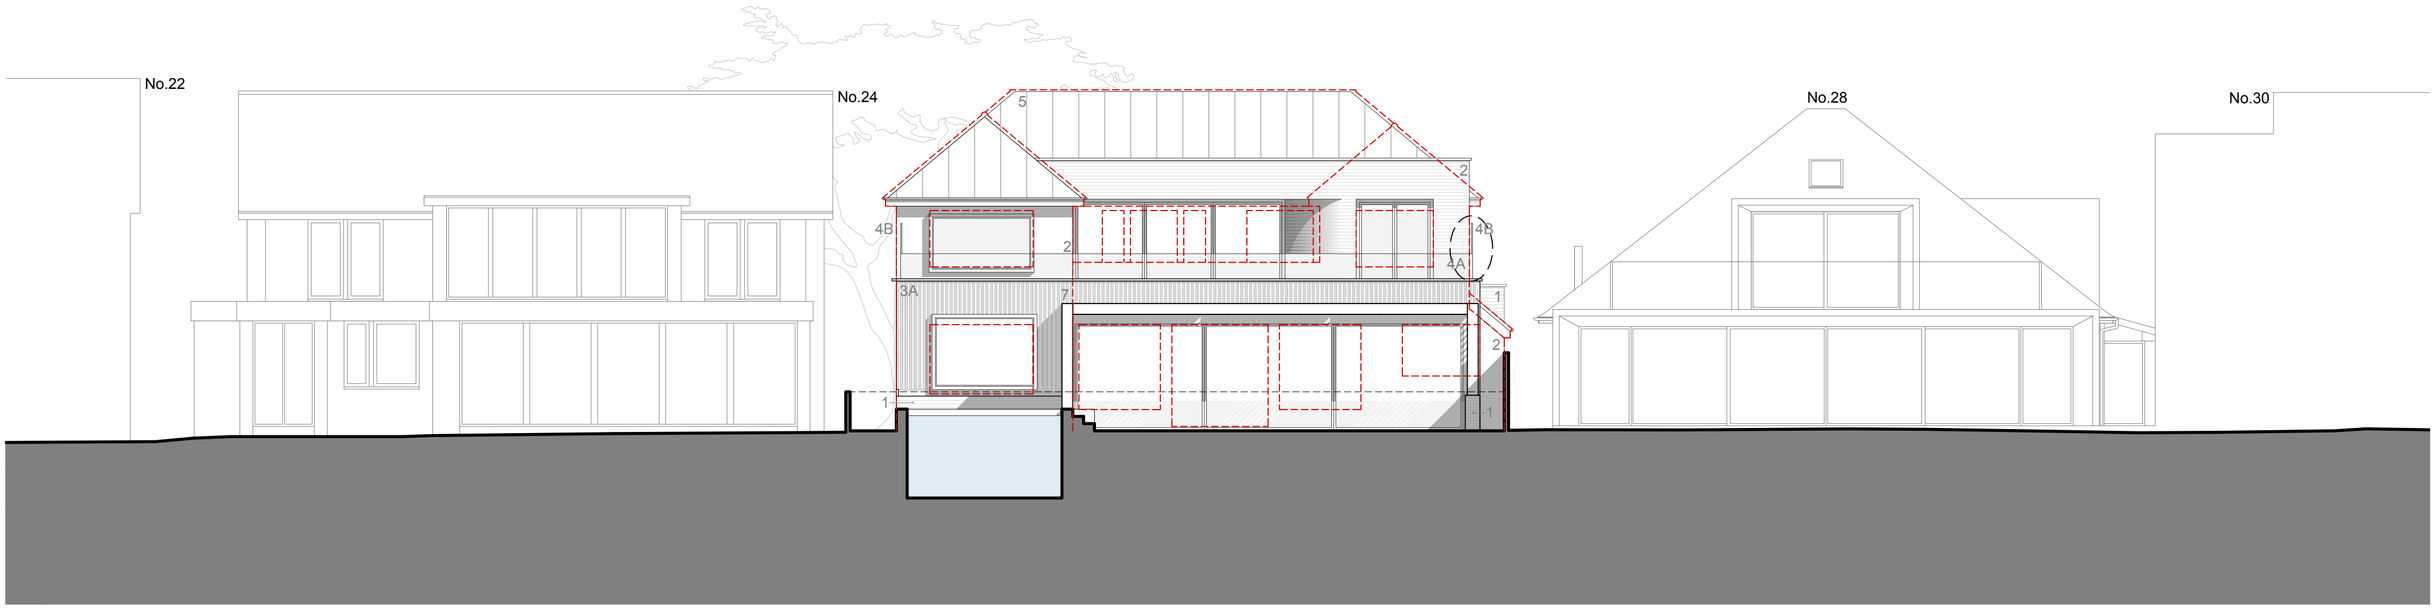

Proposed Rear (South) Elevation 1:100

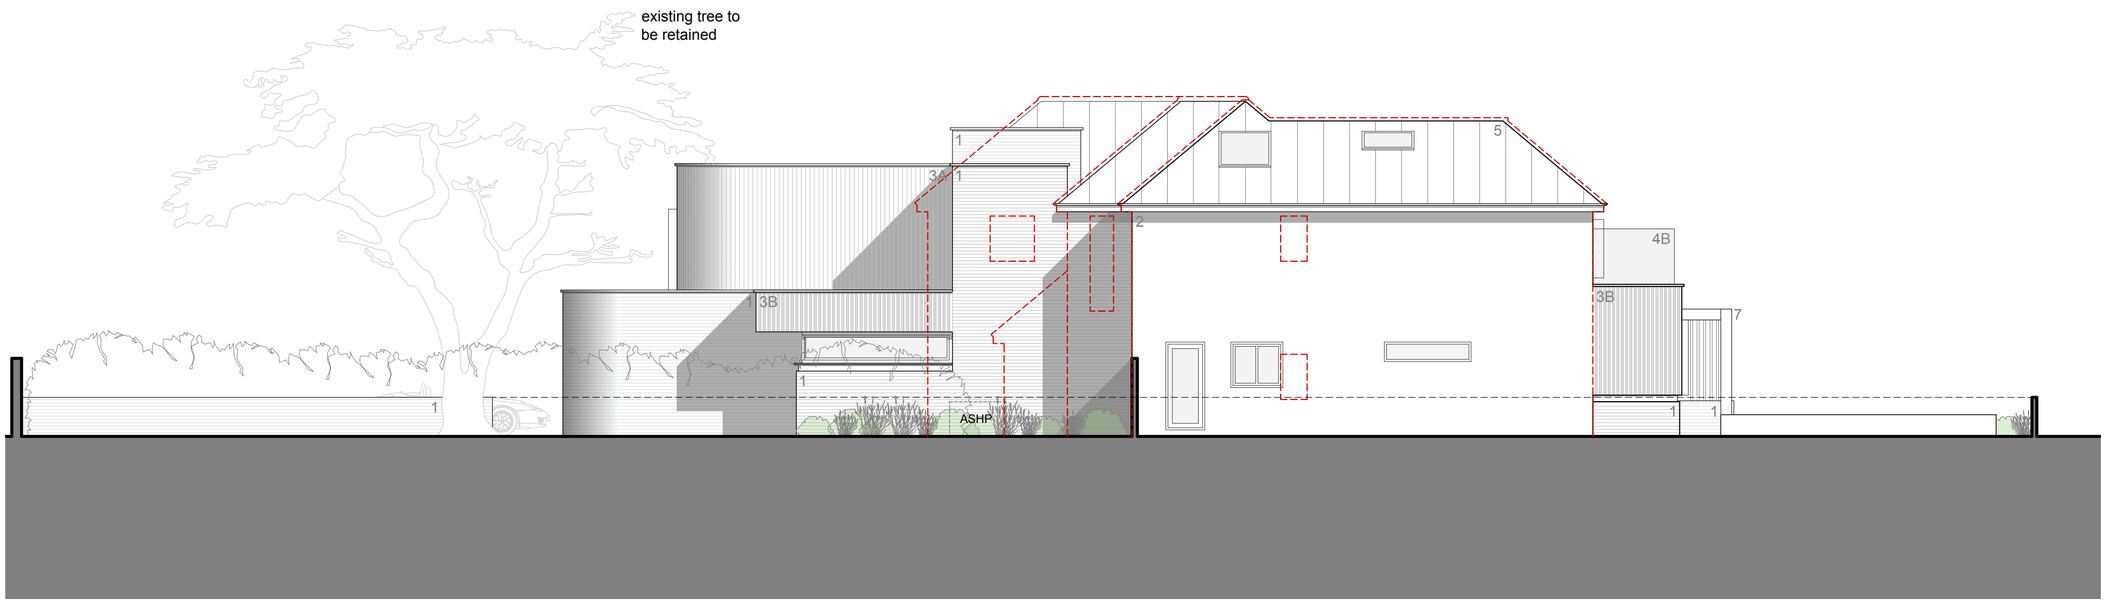

Proposed Side (West) Elevation 1:100

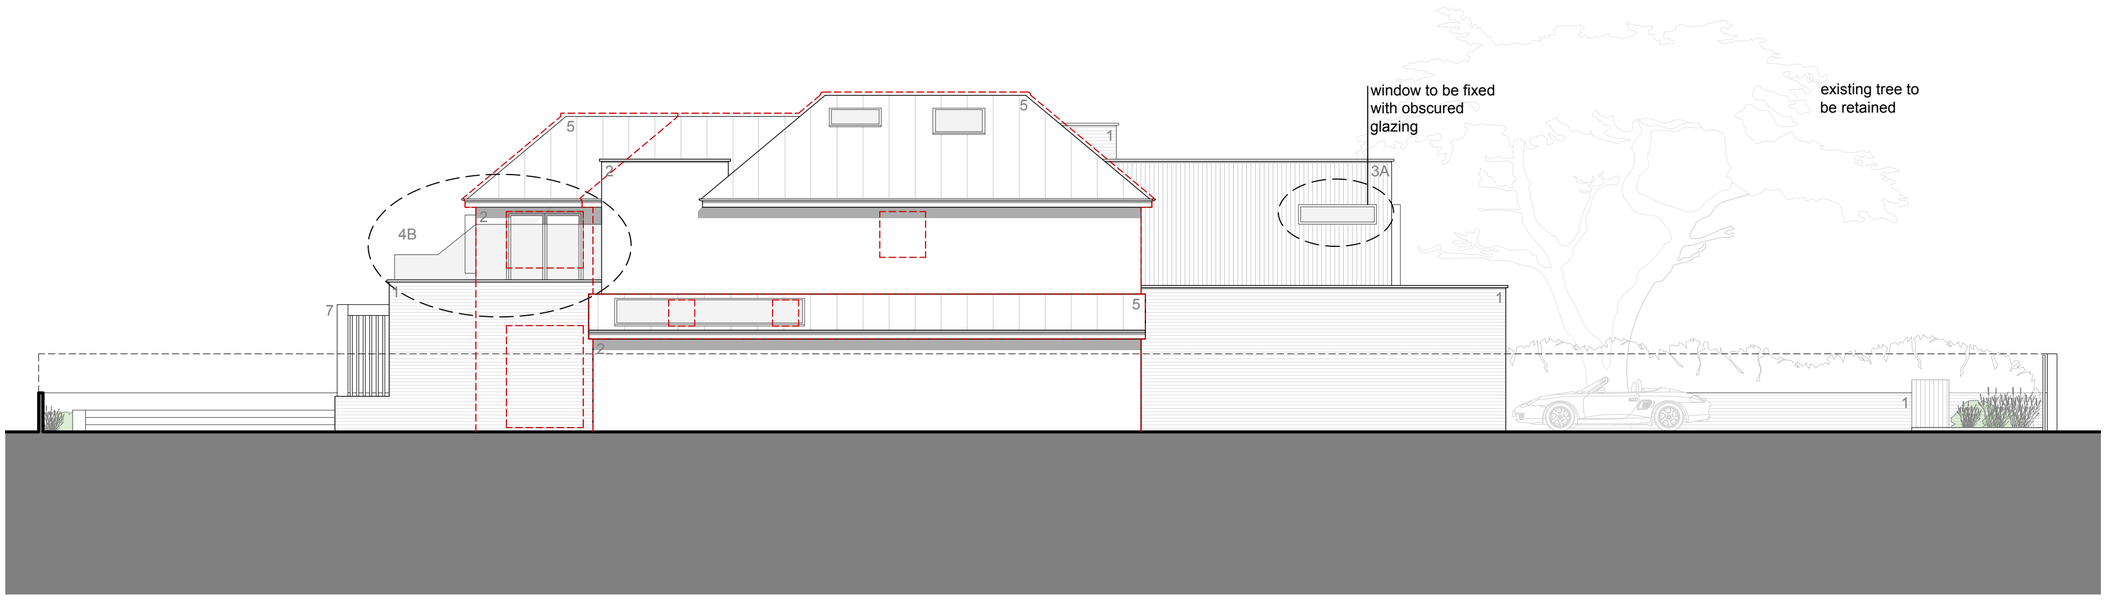

Proposed Side (East) Elevation 1:100

SCHEDULE OF MATERIALS:

- – – – Line of existing house
1. Light or painted face brick
2. White insulated render
3. Vertical aluminium wood effect cladding (A) / vertical timber batten wood effect aluminium cladding (B)
4. 1.1m (A) high glazed balutrade / 1.8m (B) high obscured glazed screen
5. Light grey standing seam zinc roof. Colour to be Azengar by VMZinc
6. P.c. aluminium door
7. P.c. aluminium brise soleil frame structure

All windows/doors/rooflights to be double glazed timber and aluminium composite frame.

client	drawing number	revision
Mr and Mrs Vumbaca	0706.PL.003	A
project	**drawing title**	
26 Old Fort Road, Shoreham-By-Sea, BN43 5RJ	Proposed Elevations PLANNING	

drawn by	checked by	riba work stage	date	scale/original sheet size
EI/ES	GI	3	Oct '23	1:100 @ A1

www.abir.co.uk studio@abirarchitects.co.uk
Unit 1, Beta House, St John's Road, Hove, BN3 2FX, United Kingdom
Hove +44 (0)1273 724 384
Company No 06877117 VAT No 971 4147 17

© ABIR Architects Ltd. Check all dimensions on site before work is undertaken. All goods, materials and workmanship to conform with current building regulations, BSS and COP's.

ABIR architects

RIBA Chartered Practice