DO NOT SCALE FROM THIS DRAWING

1m 2m 3m 4m 5m 6m 7m 8m 9m 10m

1:50 Scale Bar



East Elevation

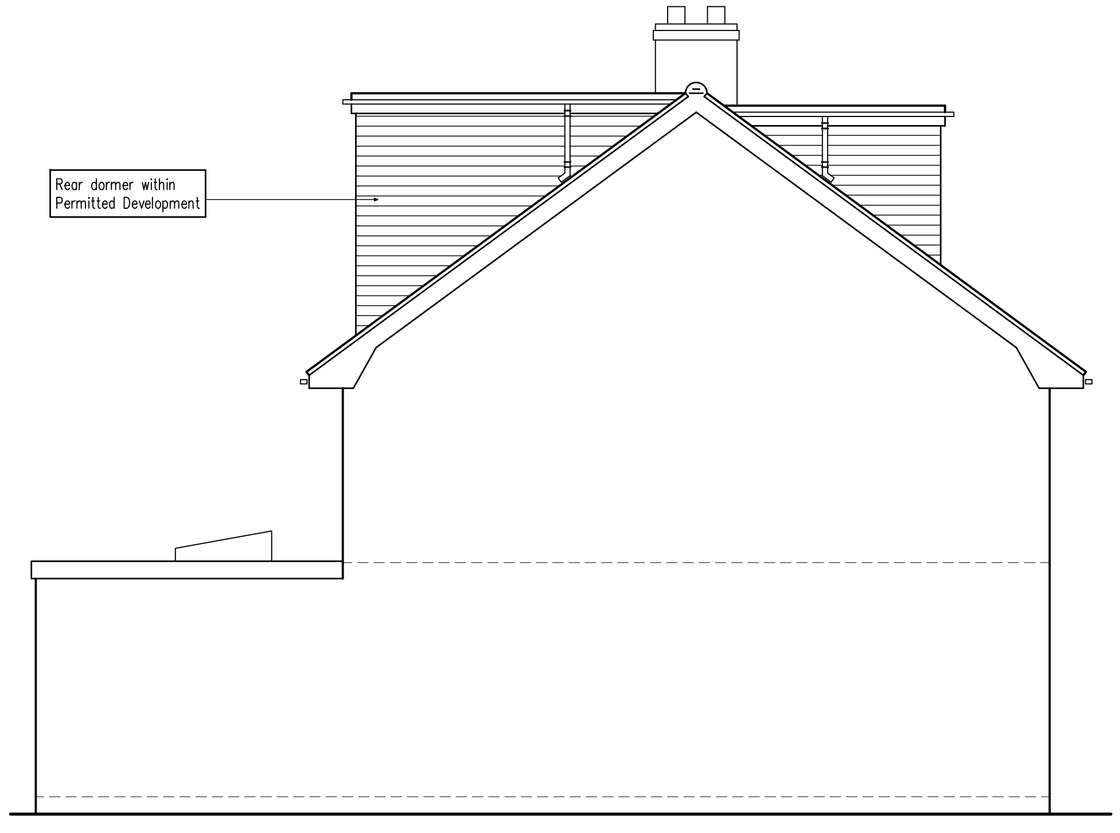

South Elevation

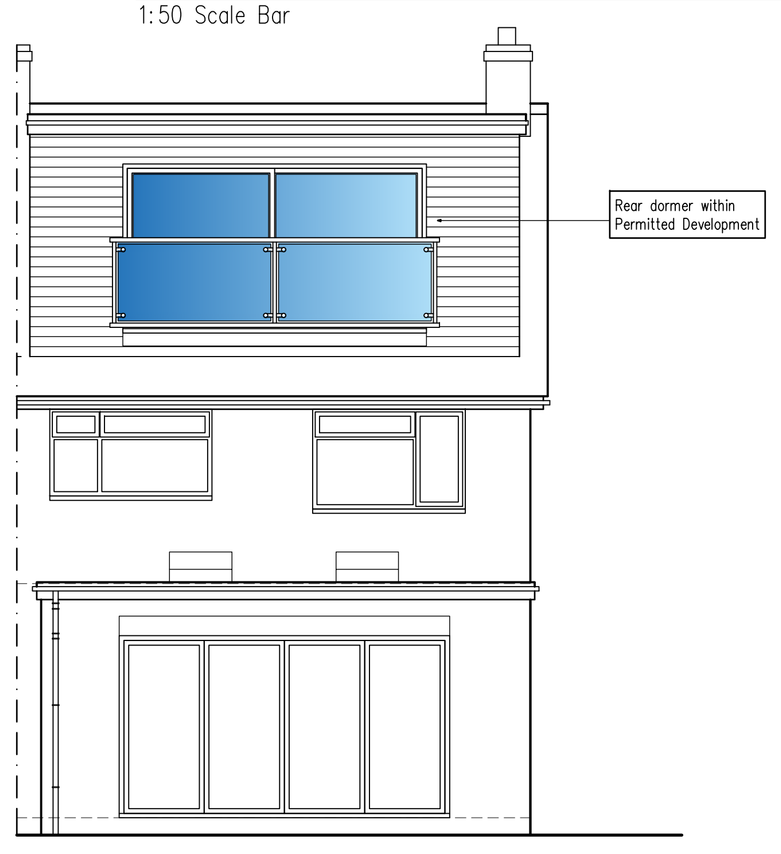

West Elevation

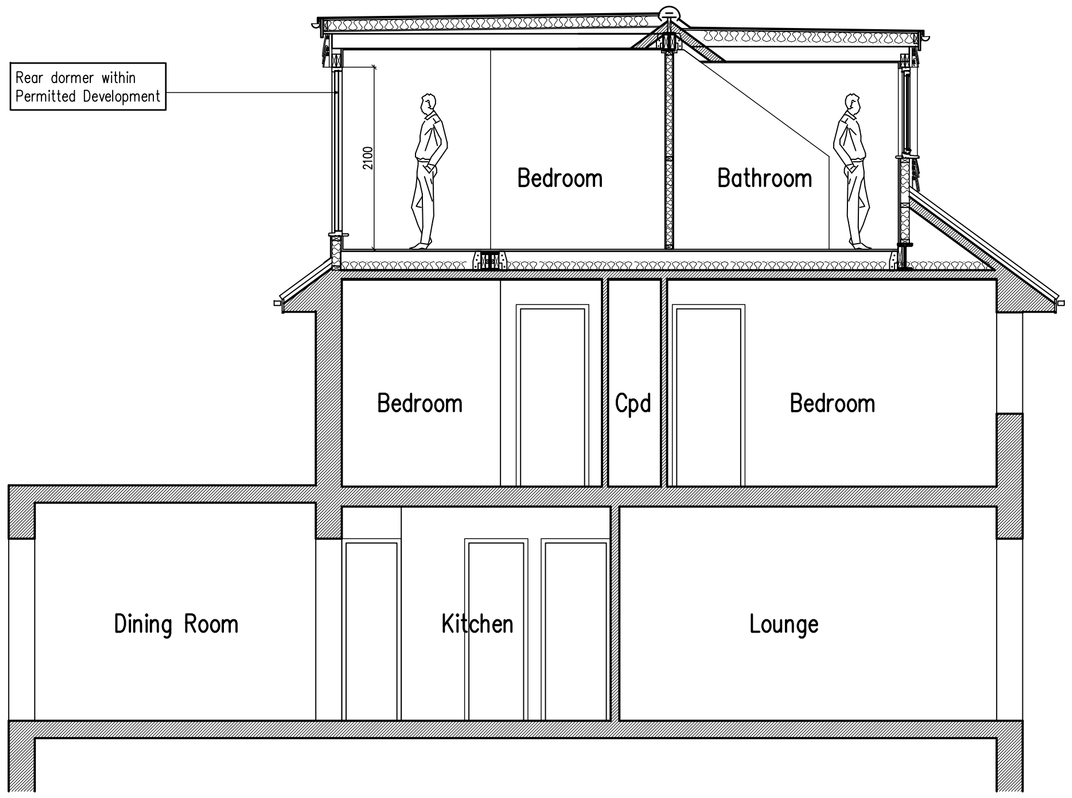

Section A-A

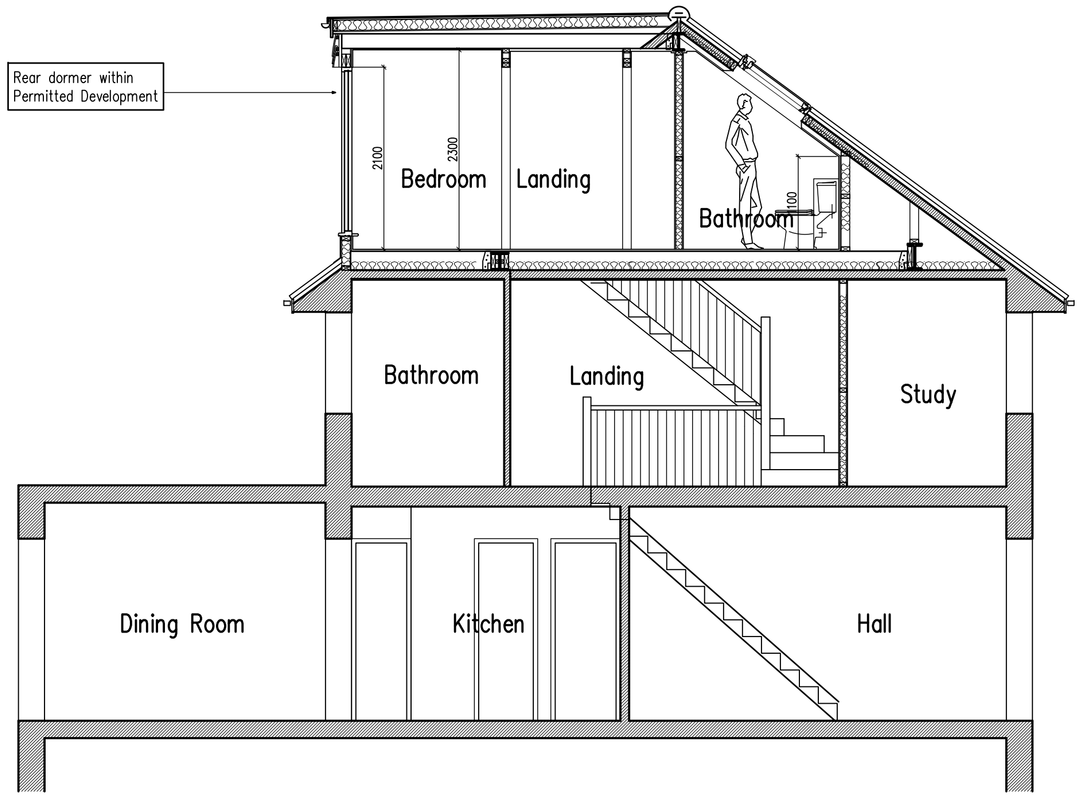

Section B-B

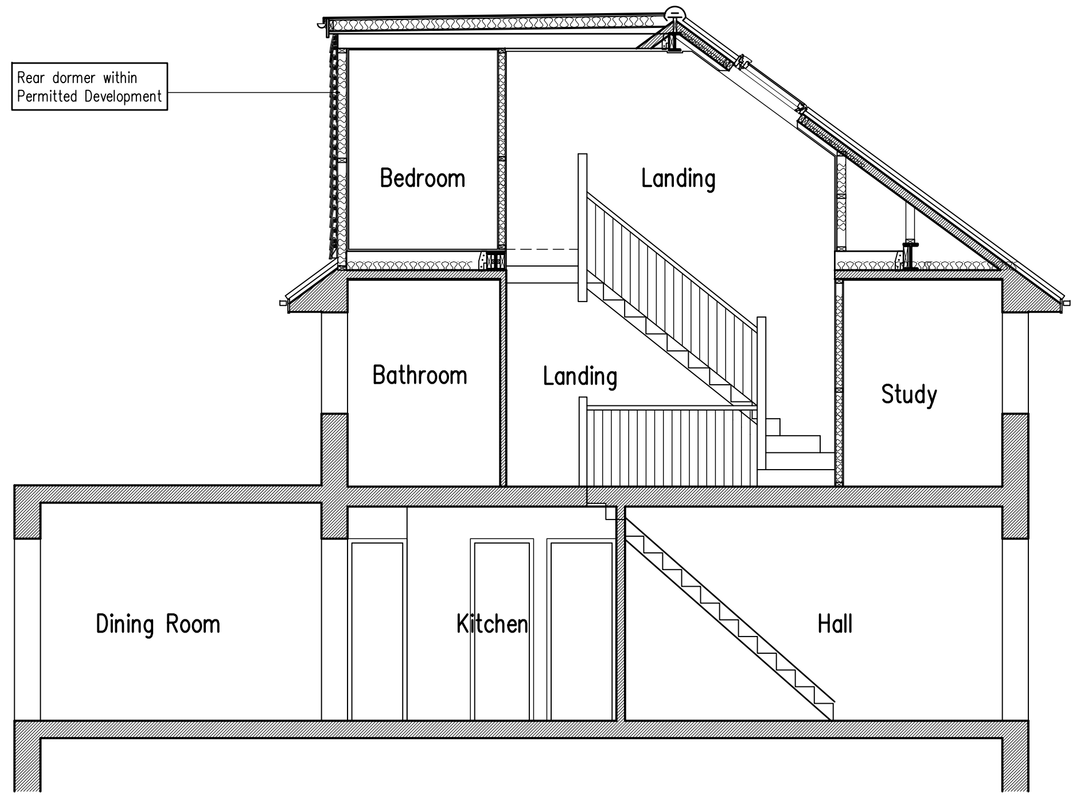

Section C-C

B	12.11.19	Front dormer set lower in roof
A	23.10.19	Layout amended

Proposed Conversion Of Roof Space at: 32 Greenacres, Shoreham-By-Sea, West Sussex

rja Planning & Building Consultants Ltd.
1st Floor
10 High Street
Shoreham-By-Sea
West Sussex BN43 5DA
t: 01273 467297 mob: 07971 375739
e: rex@rjapbc.co.uk web: www.rjapbc.co.uk

Chartered Institute of Architectural Technologists

PROJECT: 32 Greenacres, Shoreham-By-Sea

DRAWING TITLE: Proposed Elevations & Sections

CLIENT: Mr & Mrs A Whyte

DWG NO: 19762-02

REVISION: B

SCALE: 1:50 @ A1

DATE: 22.10.19

DRAWN: rex