
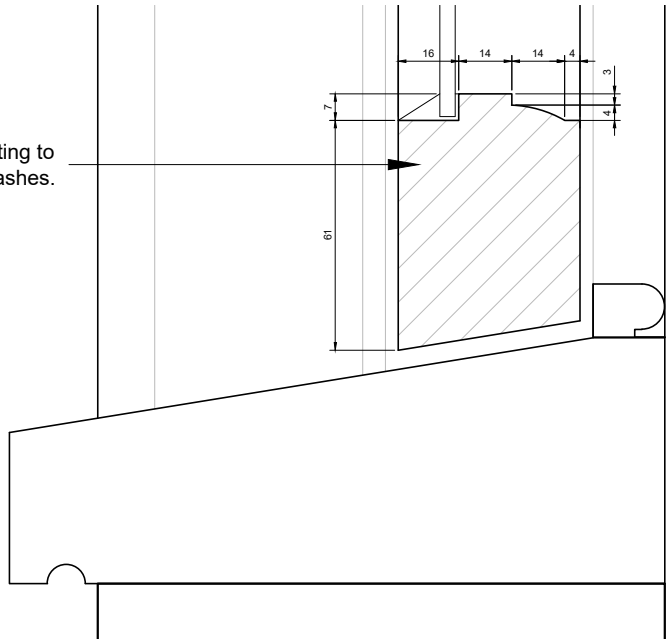
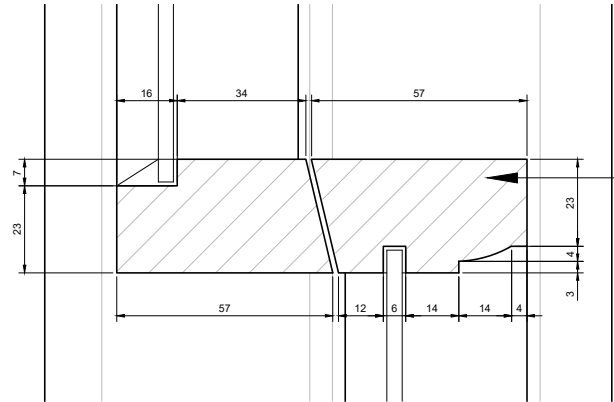
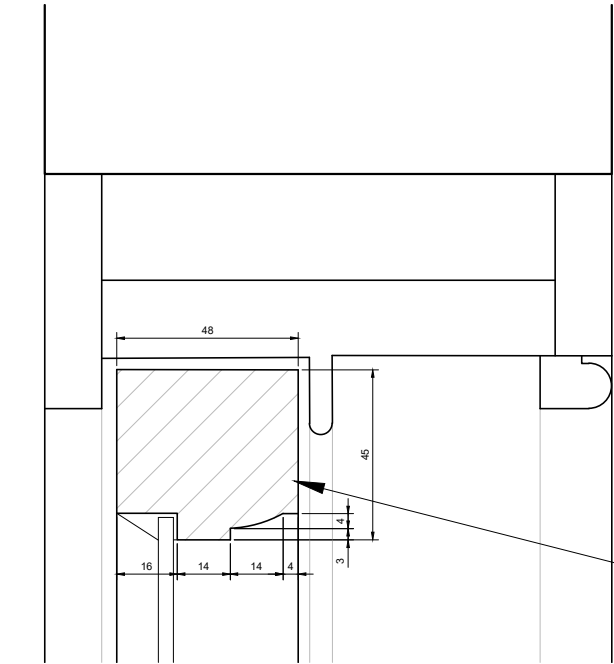
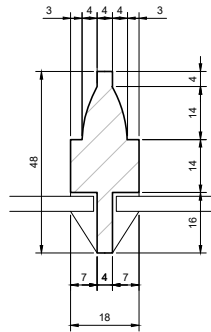
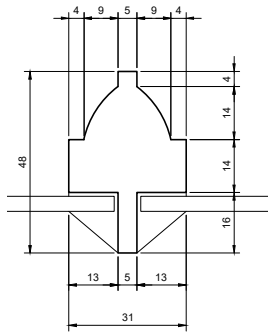
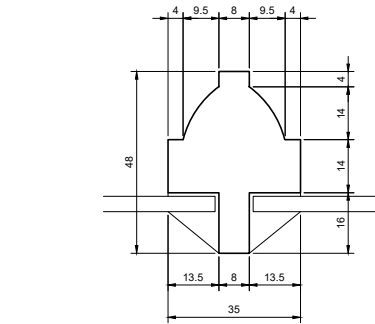


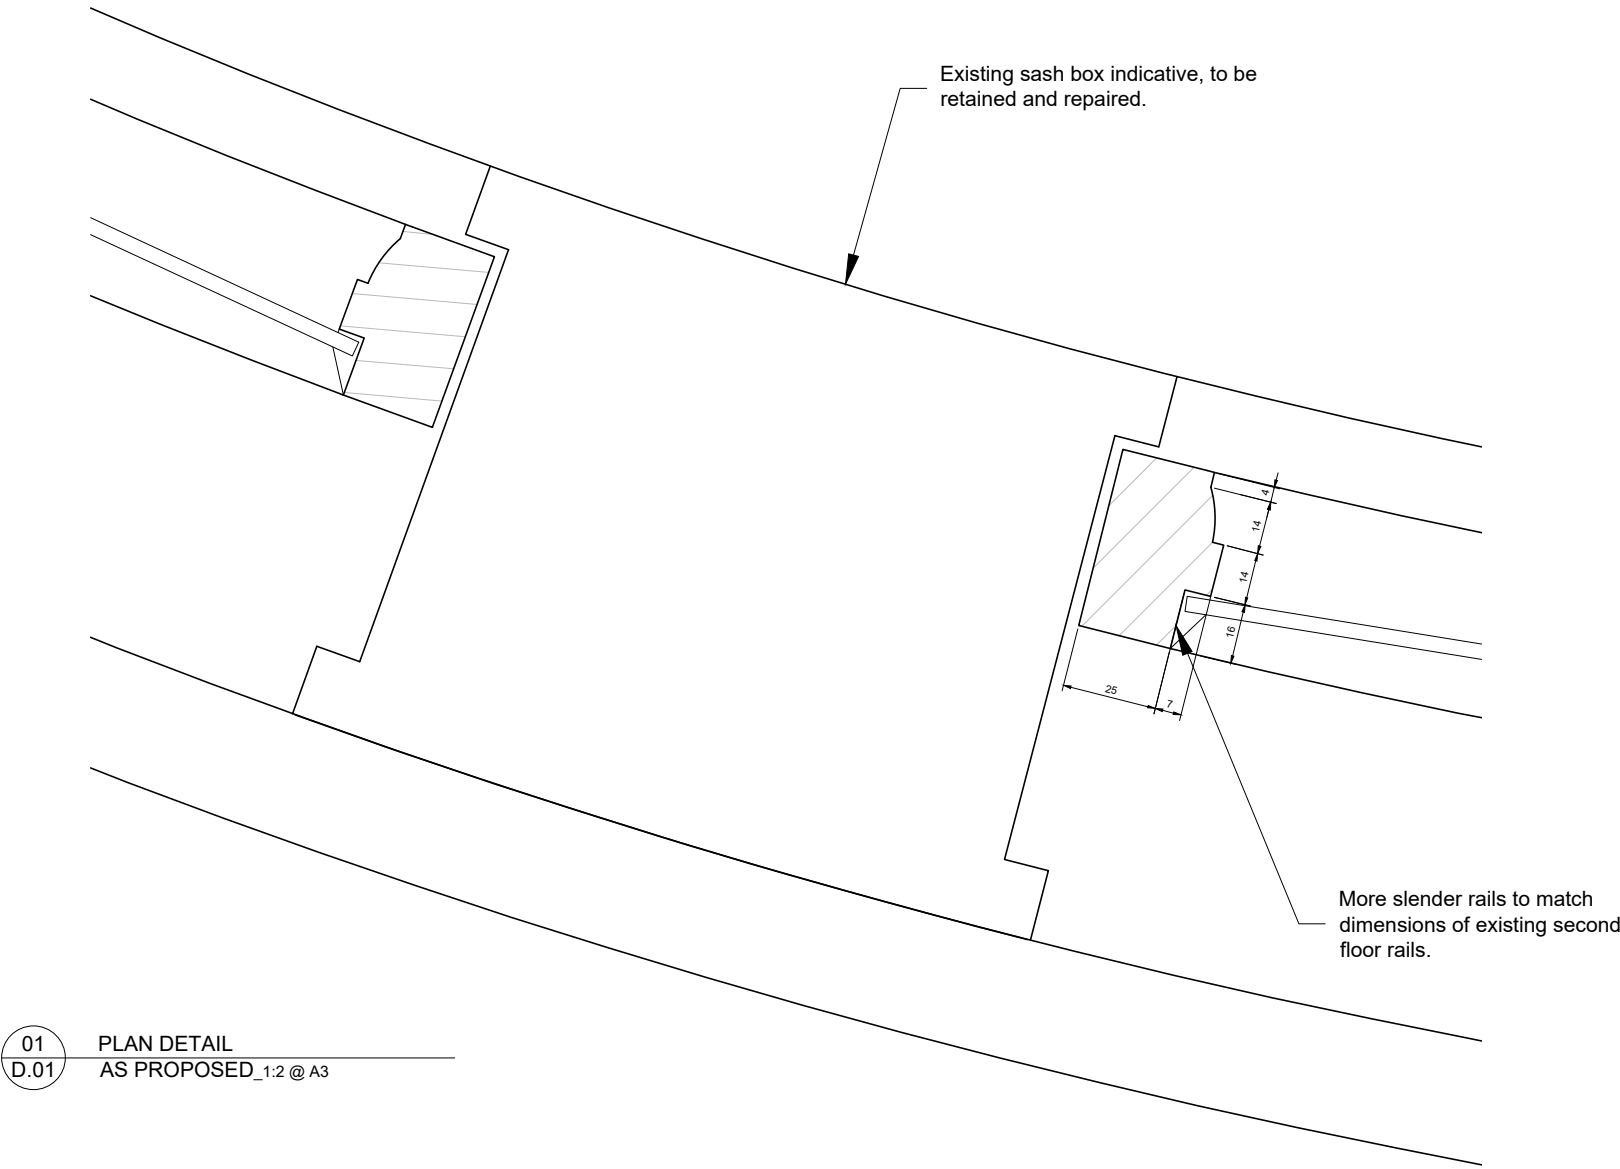

DO NOT SCALE FROM THIS DRAWING
EXCEPT FOR PLANNING


DRAWING TO BE READ IN CONJUNCTION WITH ALL OTHER ARCHITECT'S AND ENGINEER'S CONTRACT DRAWING & SPECIFICATIONS.
ANY DISCREPANCIES MUST BE BROUGHT TO THE ATTENTION OF THE ARCHITECT IMMEDIATELY.
THIS DRAWING HAS BEEN PREPARED BASED ON SURVEY DRAWINGS AND INFORMATION PREPARED BY OTHERS. THE CONTRACTOR MUST VERIFY ALL DIMENSIONS BY SITE MEASUREMENT BEFORE ORDERING MATERIALS OR MANUFACTURING COMPONENTS.
SUBSTITUTE MATERIALS & PRODUCTS TO THOSE NAMED WILL BE ACCEPTABLE IF PROVEN TO BE OF EQUAL OR HIGHER PERFORMANCE AND NOT IN CONFLICT WITH OTHER ELEMENTS.

THIS DRAWING HAS BEEN PREPARED FOR THE SOLE PURPOSE OF ACHIEVING PLANNING APPROVAL. THE DRAWINGS DO NOT PURPORT TO BE PRODUCTION DRAWINGS FOR TENDER OR CONSTRUCTION AND SHOULD NOT BE USED FOR ANY BUILDING OR CONTRACTUAL PURPOSES.

- NOTES
1. DRAWINGS PREPARED FOR LISTED BUILDING CONSENT ONLY AND ARE NOT CONSTRUCTION DRAWINGS. ALL WINDOWS AND DOORS TO BE SURVEYED BY JOINERY COMPANY PRIOR TO MANUFACTURE OF NEW JOINERY - MANUFACTURER TO VERIFY ALL EXISTING AND SITE DIMENSIONS.
 2. CLEAR TOUGHENED GLASS TO ALL CRITICAL LOCATIONS.
 3. SEALS AND DRIP DETAILS TO WINDOW MANUFACTURER'S DESIGN.
 4. NEW SASHES TO BE VERTICAL SLIDING WITH SUITABLE SASH LOCKS AND SECURITY BOLTS.
 5. ALL NEW SASHES AND CILLS TO BE WHITE PAINTED TIMBER.
 6. NB. FULL ACCESS TO SASHES NOT POSSIBLE DURING SURVEY. TOP SASHES FIXED SHUT TO ALL EXISTING WINDOWS. FIRST FLOOR SASHES IN VERY POOR CONDITION AND NOT SAFE TO OPEN WITHOUT SCAFFOLDING.

Top rail as existing to second floor sashes.

New bevelled meeting rail to all new sashes to match existing to second floor sashes.

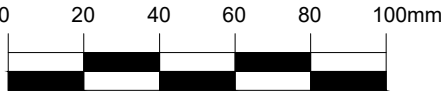

SCALE BAR
1:2 @ A3

FOR INFORMATION

JOB TITLE
40A HIGH STREET
WORTHING

DRAWING TITLE
DETAILS
AS PROPOSED

JOB No	DWG No	REV	
HSH	D.04		
DRAWN BY	CHECKED BY	SCALE (@A3)	DATE
ML	-	1:2	06/26

LIGGINS WAINSWRIGHT
ARCHITECTURE

TEL: 07503 352499
E-MAIL: INFO@LW-ARCHITECTURE.CO.UK