

DO NOT SCALE FROM THIS DRAWING




East Elevation

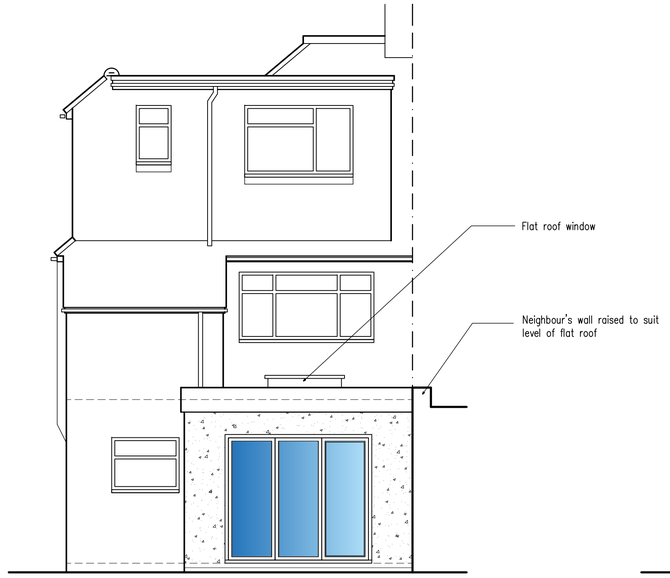


North Elevation

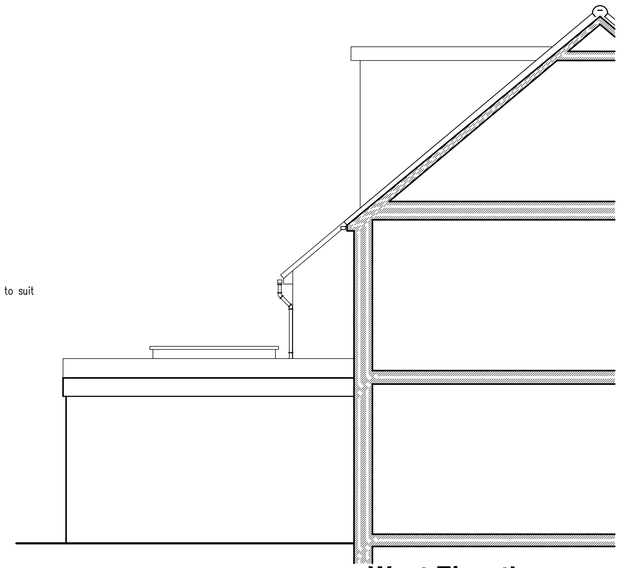

West Elevation

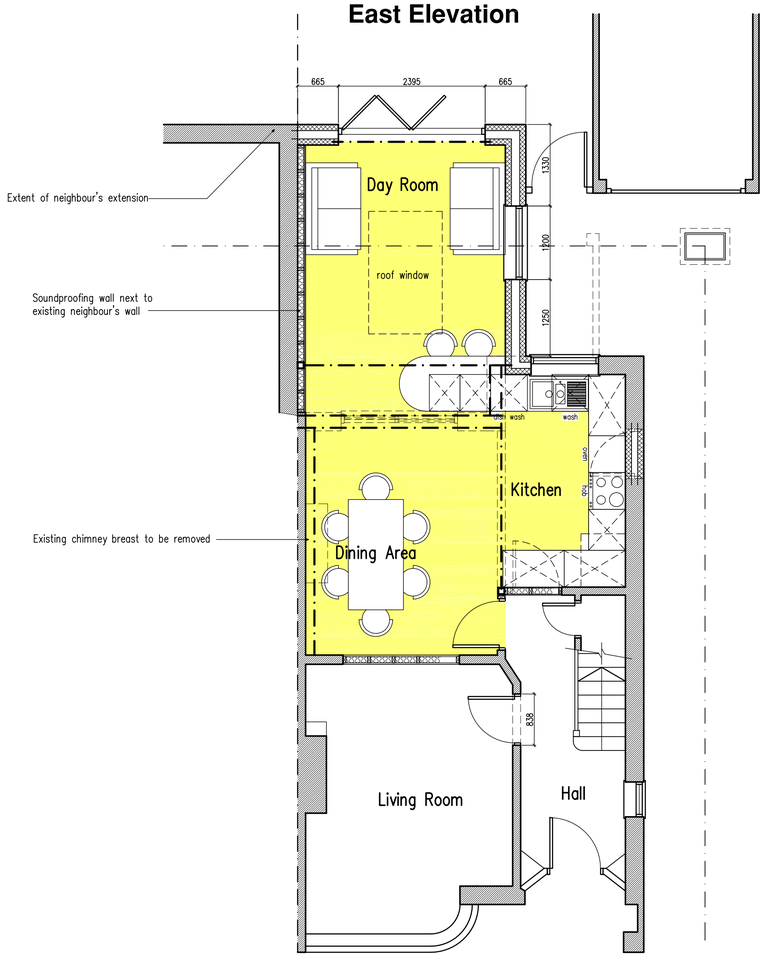

Ground Floor Plan

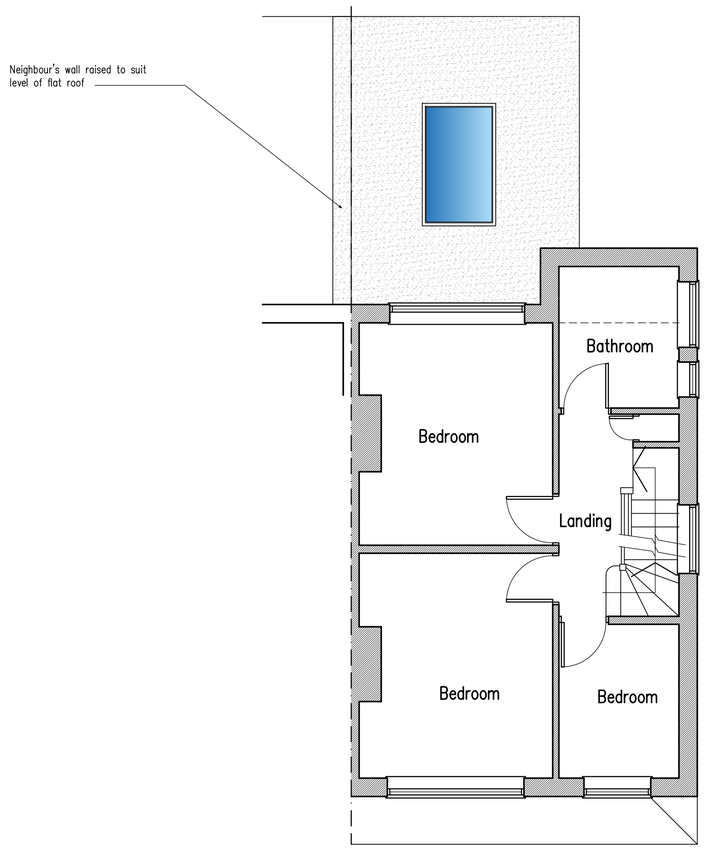

First Floor Plan

1m 2m 3m 4m 5m 6m 7m 8m 9m 10m

1:50 Scale Bar

rja Planning & Building Consultants Ltd.
9 Sea Spray Avenue
Shoreham-By-Sea
West Sussex BN43 5PR
t: 01273 467297 mob: 07971 375739
e: rex@rjapbc.co.uk web: www.rjapbc.co.uk

Chartered Institute of Architectural Technologists

PROJECT: 46 Connaught Avenue, Shoreham-By-Sea

DRAWING TITLE: Proposed Floor Plans & Elevations

CLIENT: Mr & Mrs C. Challis

DWG NO: 24981-01

REVISION:

SCALE: 1:50

DATE: 11.06.24

DRAWN: rex