

DO NOT SCALE FROM THIS DRAWING




East Elevation

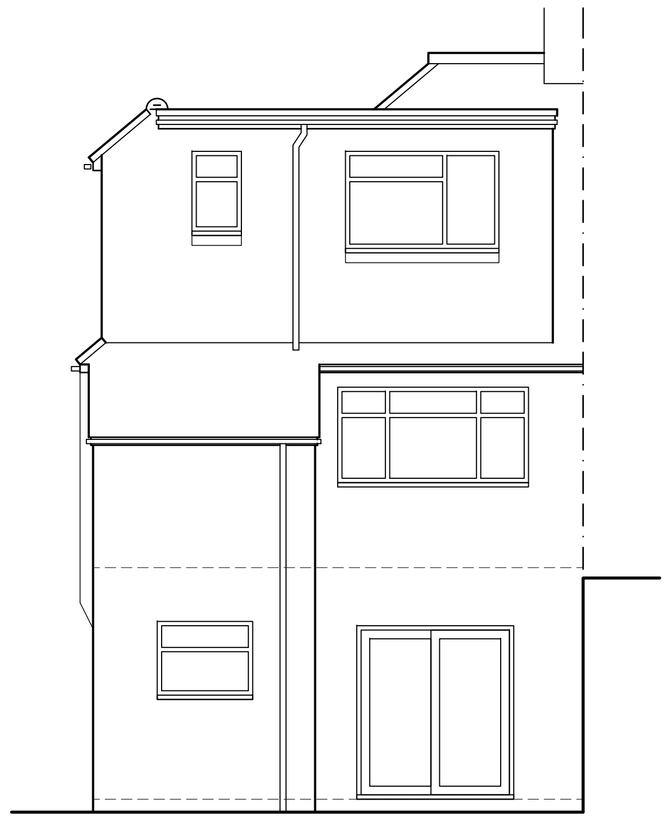


North Elevation

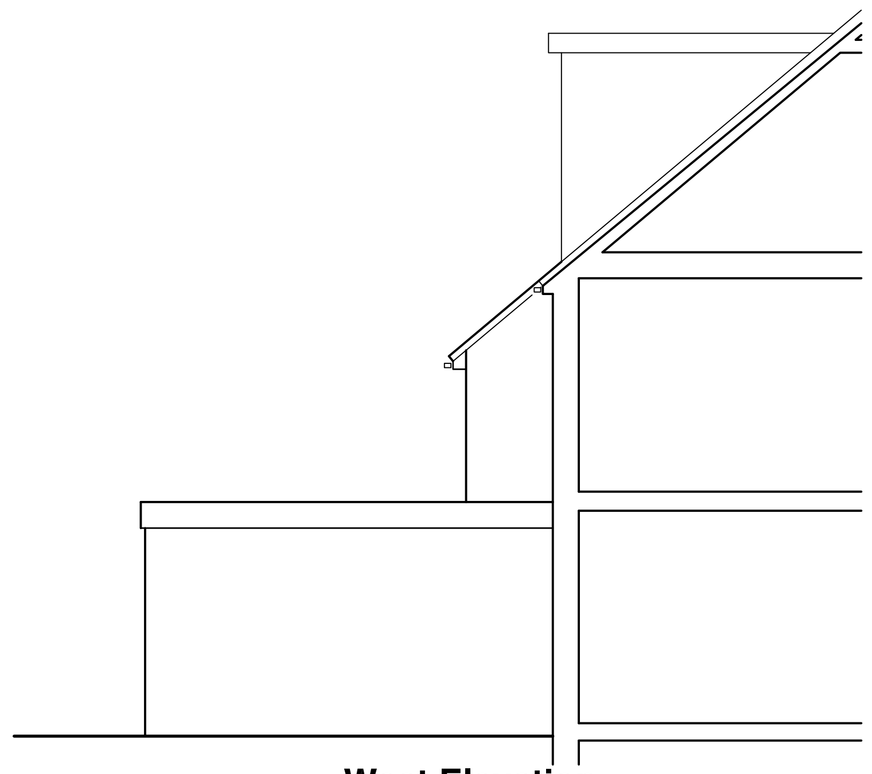


West Elevation

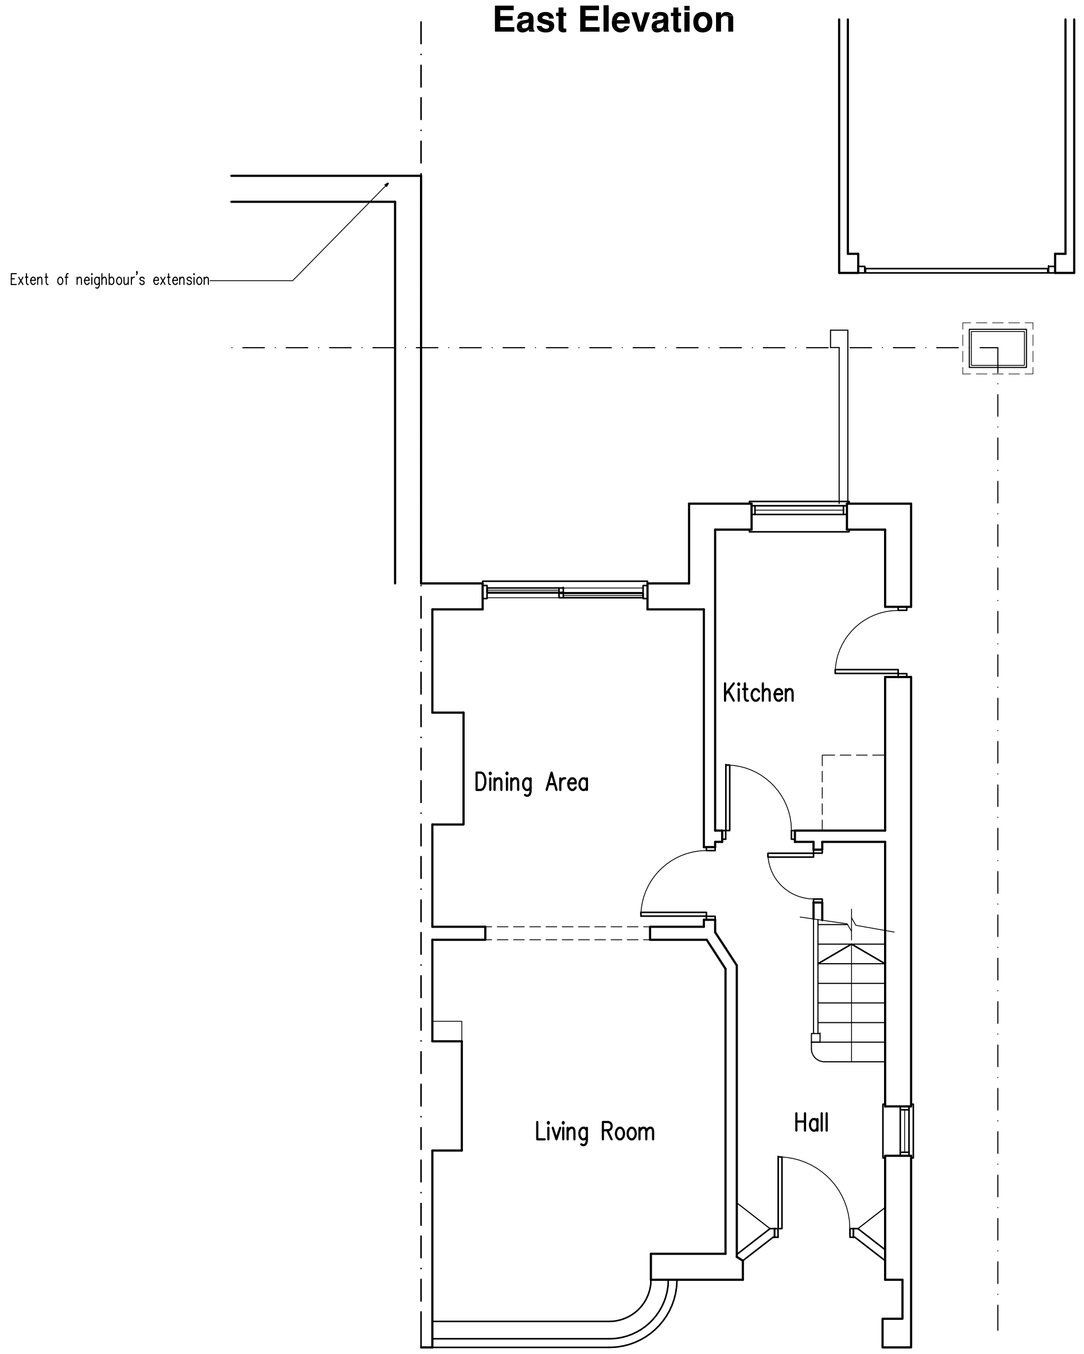


Ground Floor Plan

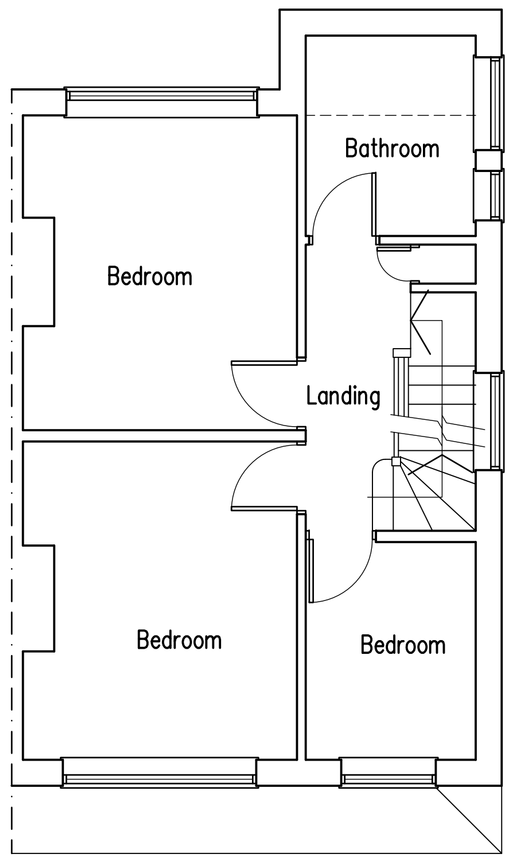


First Floor Plan

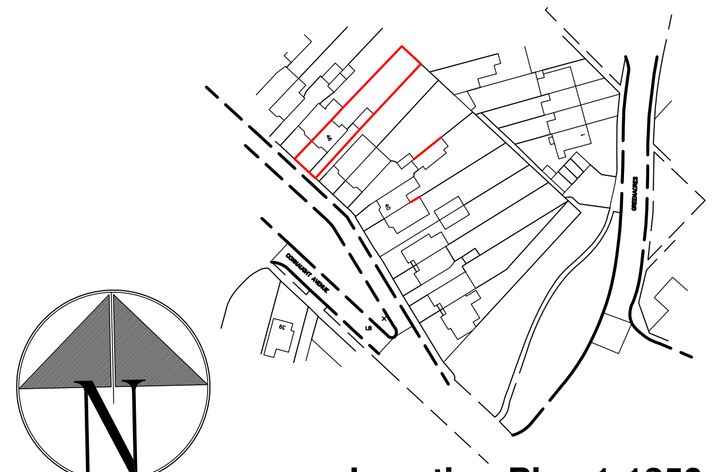


Location Plan 1:1250




Block Plan 1:500

10m 20m 30m 40m 50m
1:1250 Scale Bar

10m 20m 30m 40m
1:500 Scale Bar

1m 2m 3m 4m 5m 6m 7m 8m 9m 10m
1:50 Scale Bar

rja Planning & Building Consultants Ltd.
9 Sea Spray Avenue
Shoreham-By-Sea
West Sussex BN43 5PR
t: 01273 467297 mob: 07971 375739
e: rex@rjapbc.co.uk web: www.rjapbc.co.uk

Chartered Institute of Architectural Technologists

PROJECT: 46 Connaught Avenue, Shoreham-By-Sea
DRAWING TITLE: Existing Floor Plans & Elevations
CLIENT: Mr & Mrs C. Challis
DWG NO: 24981-02
REVISION:
SCALE: 1:50
DATE: 11.06.24
DRAWN: rex