PLAN No. 77-2

1:100 SCALE PLAN FOR PROPOSED DROPPED KERB AT 77 FIRST AVENUE LANCING

ADUR & WORTHING PLANNING SERVICES	
PLAN	AWDM/ 1583/13
DATE VALID	

Received : 03/01/2014

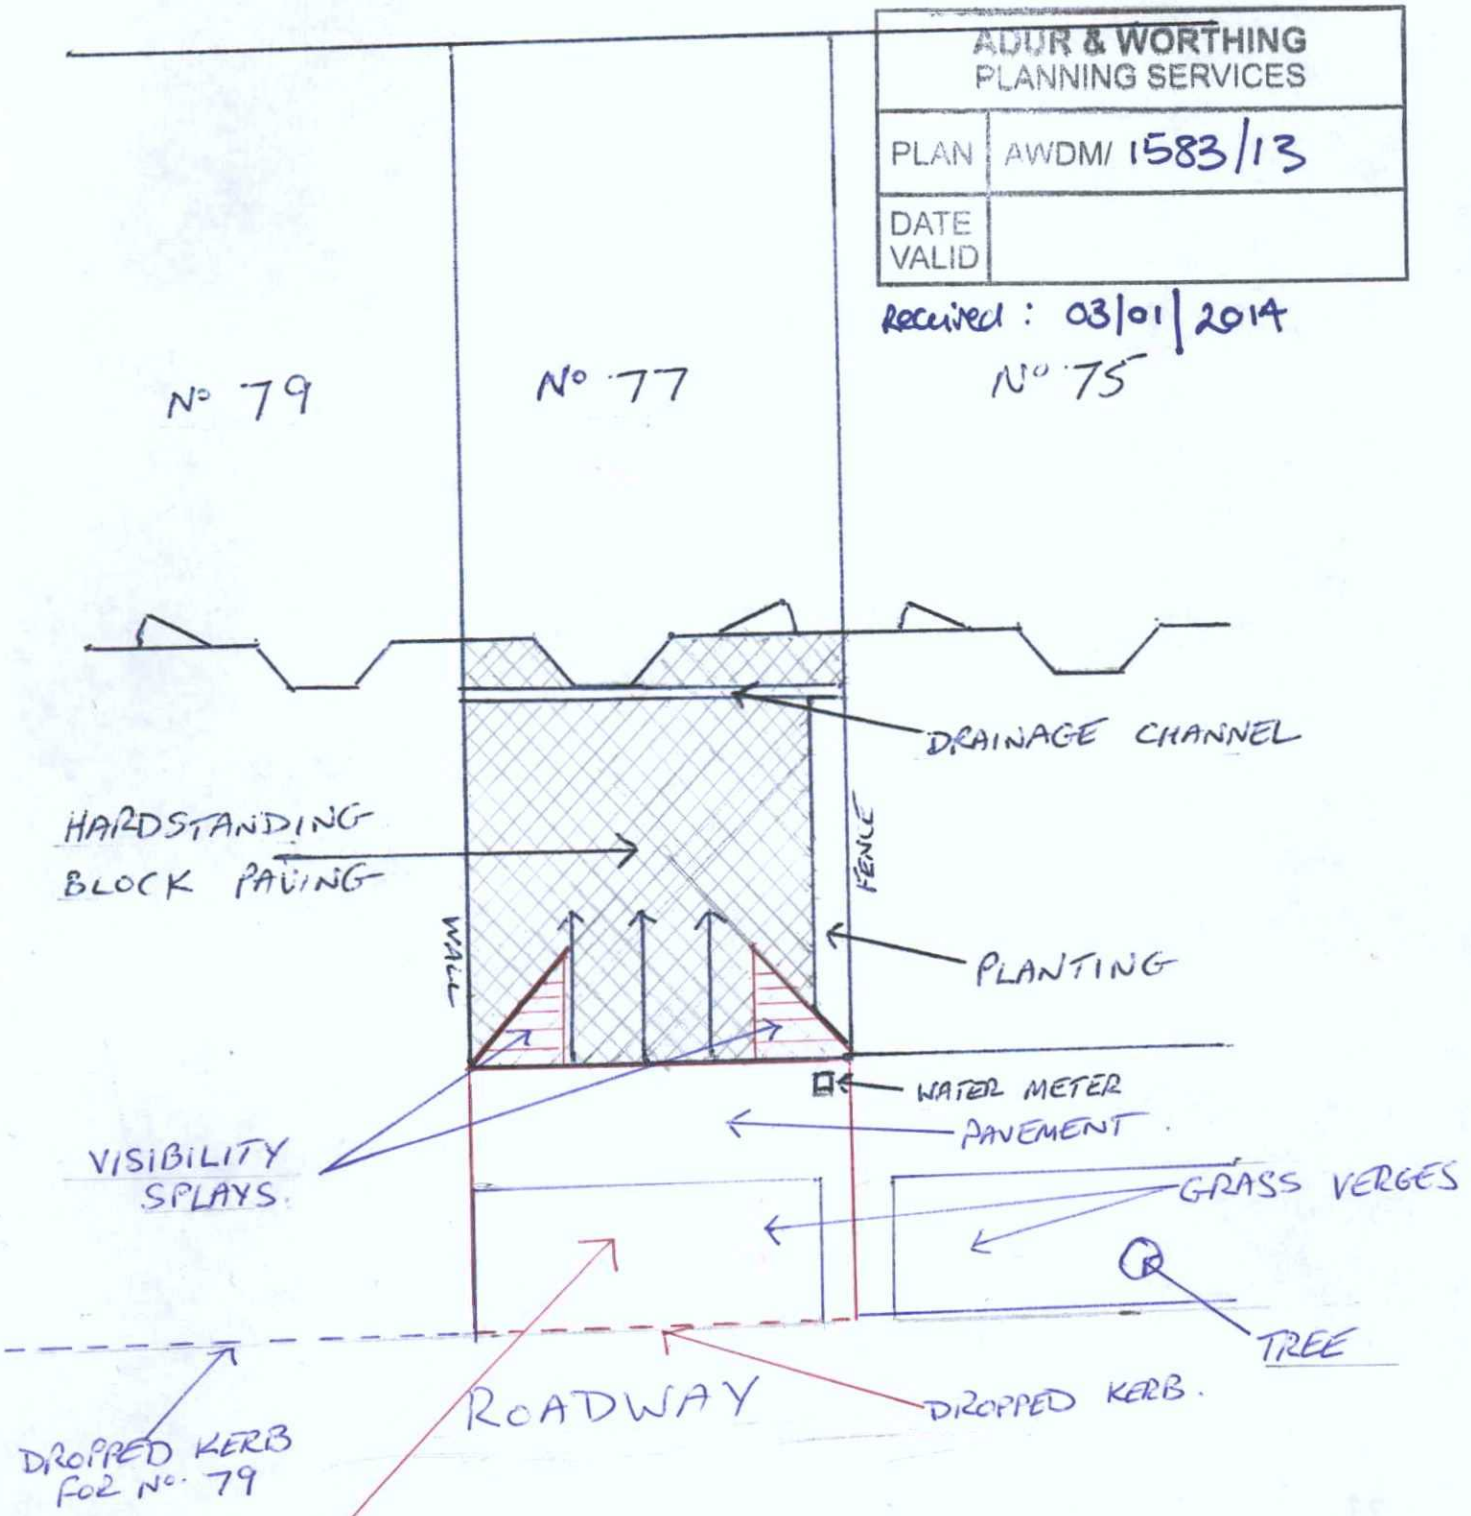

PROPOSED CROSS OVER AREA
5 MT. KERB TO BE DROPPED TO ALLOW ACESS FOR TWO CARS.
GRASS VERGE AND PAVEMENT AREA.
TO BE REPLACED BY TARMAC DRIVEWAY.