

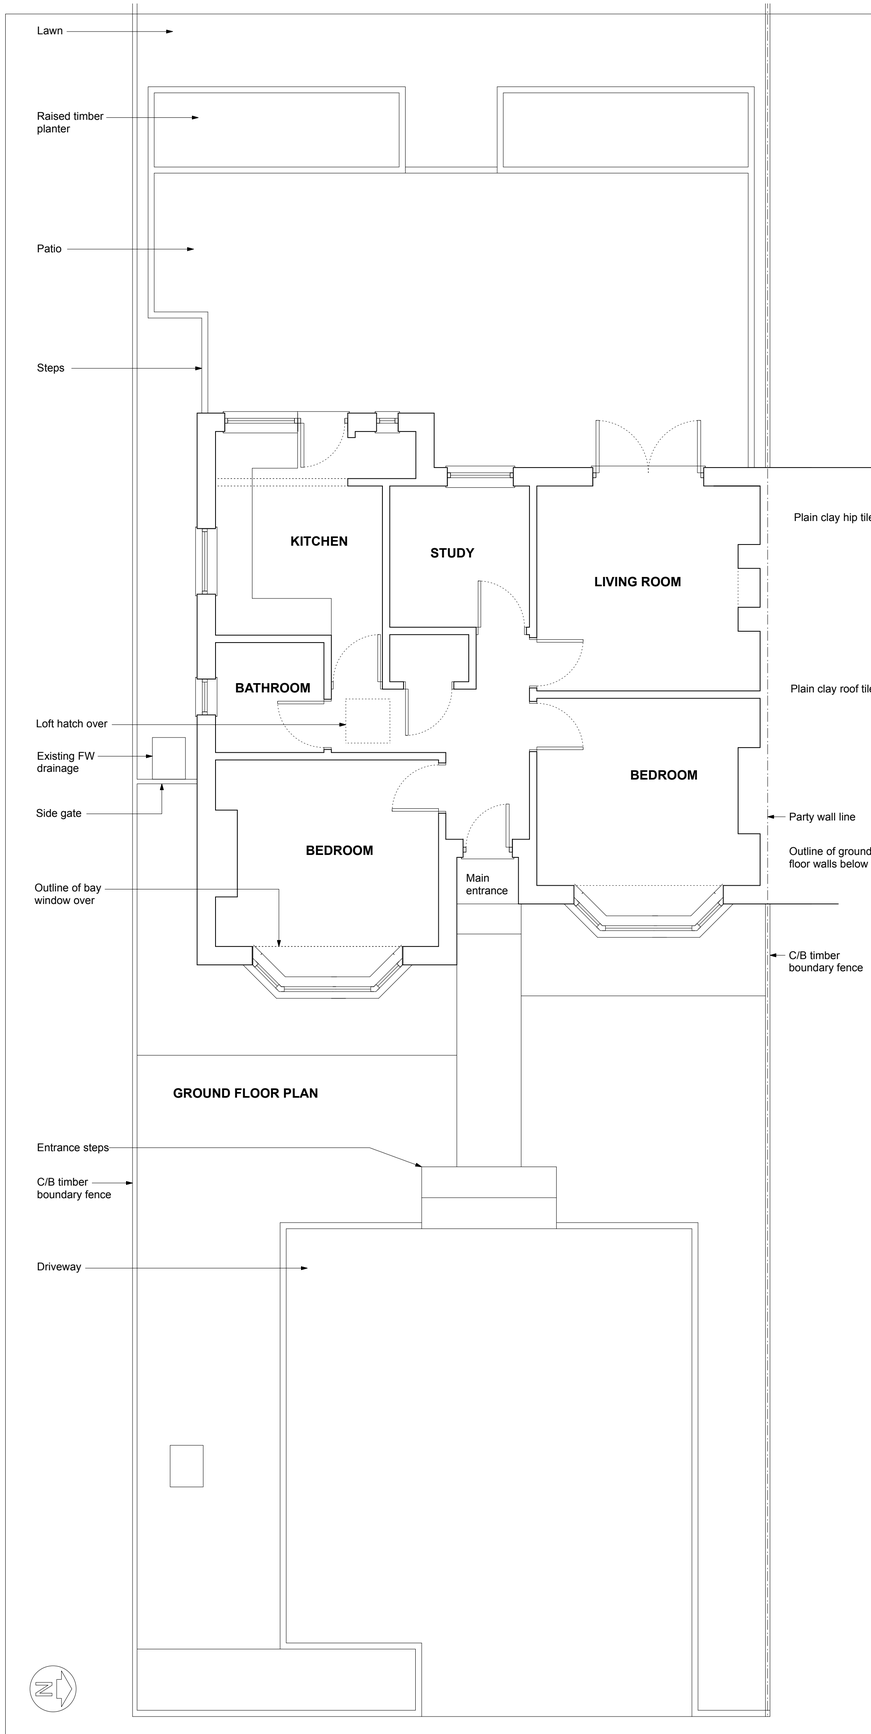



GROUND FLOOR PLAN

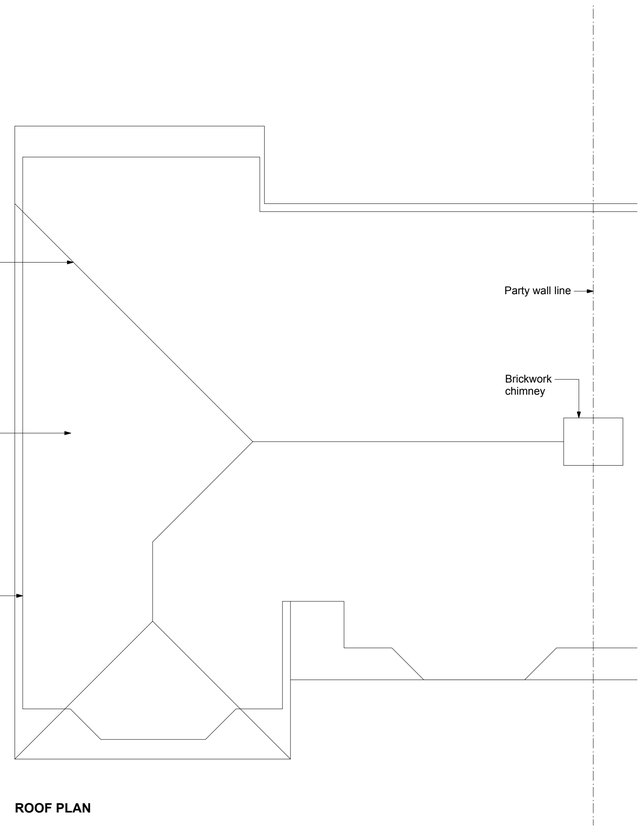

ROOF PLAN

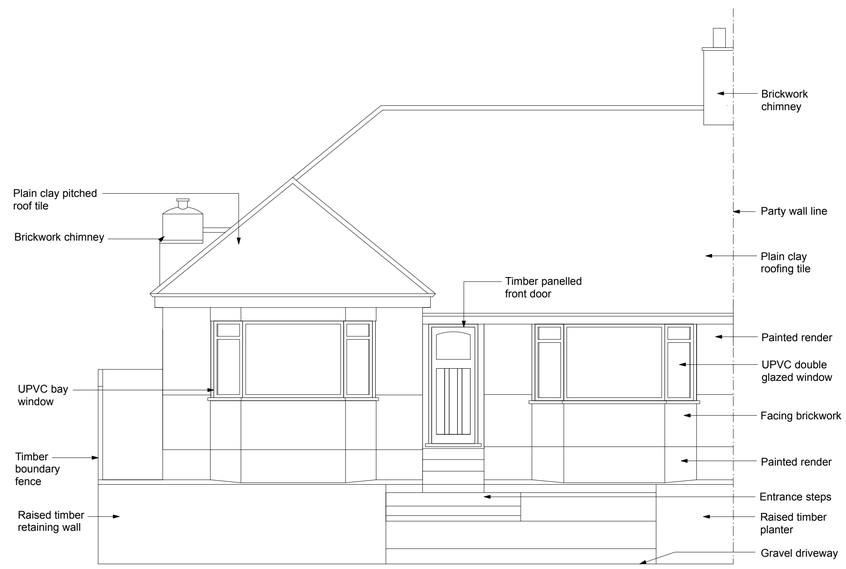


EAST ELEVATION

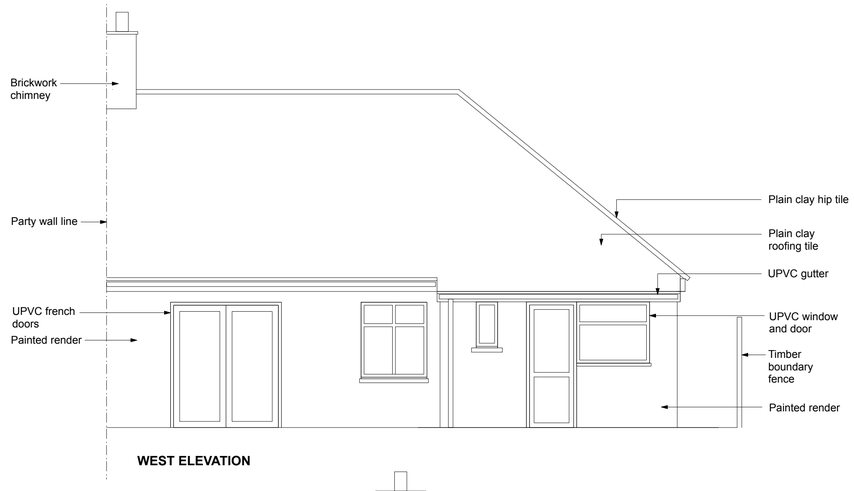

WEST ELEVATION



SITE LOCATION PLAN
SCALE 1:1250

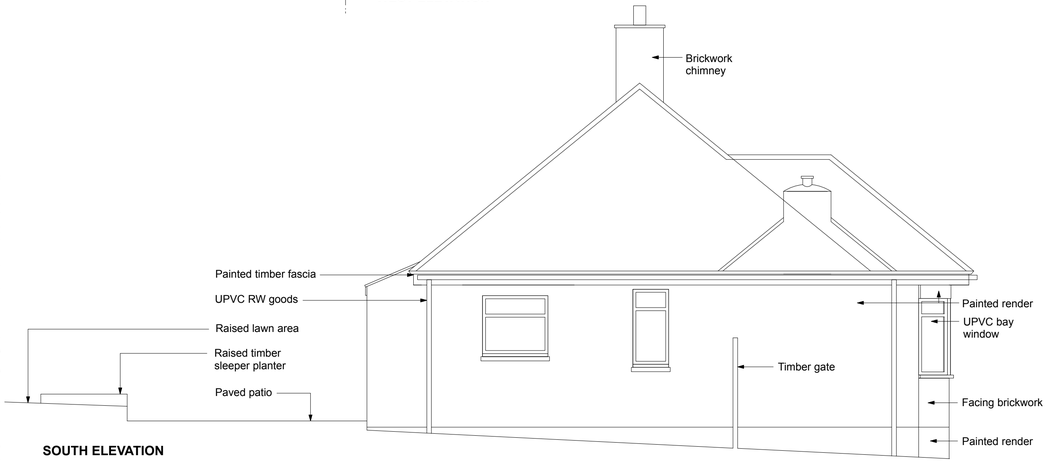

SOUTH ELEVATION

SCALE @ 1:50
0 1 2 3 4 5 M

STUDIO : **LOCI**

Job Name: **72 VALE AVENUE, WORTHING, BN14 OBZ**

Status: **PLANNING**

Drawing Title: **EXISTING PLANS + ELEVATION**

Date: **MAR 2023**

Scale: **1:1250/50 @ A1**

Job No: **101**

© All rights reserved - Do not scale off drawing
All dimensions to be checked on site

Drawing Number: **L100 rev A**