

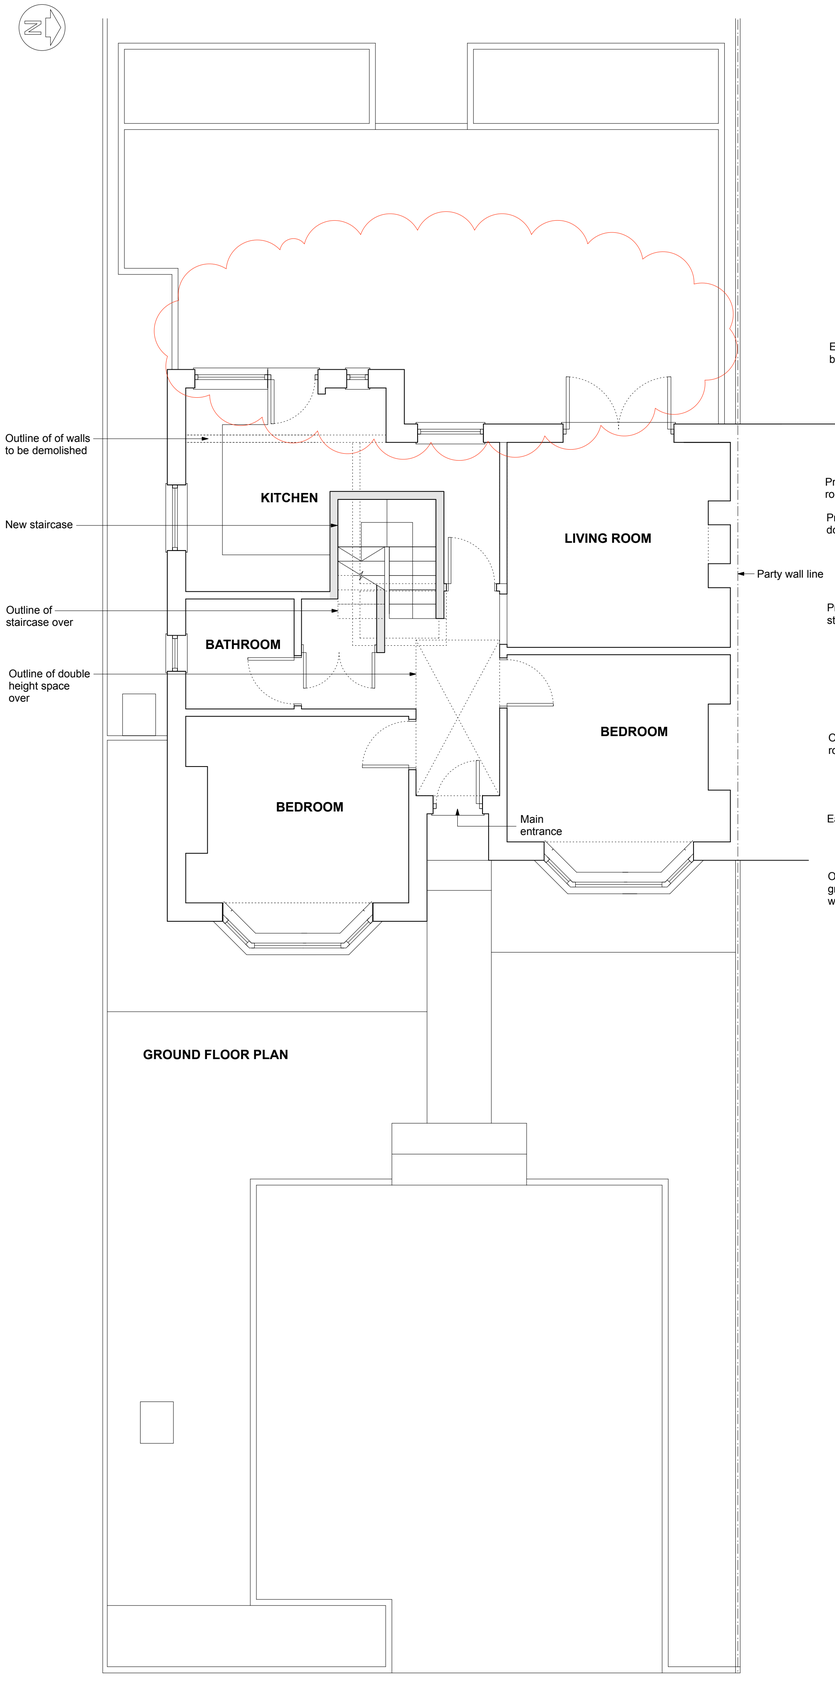



GROUND FLOOR PLAN

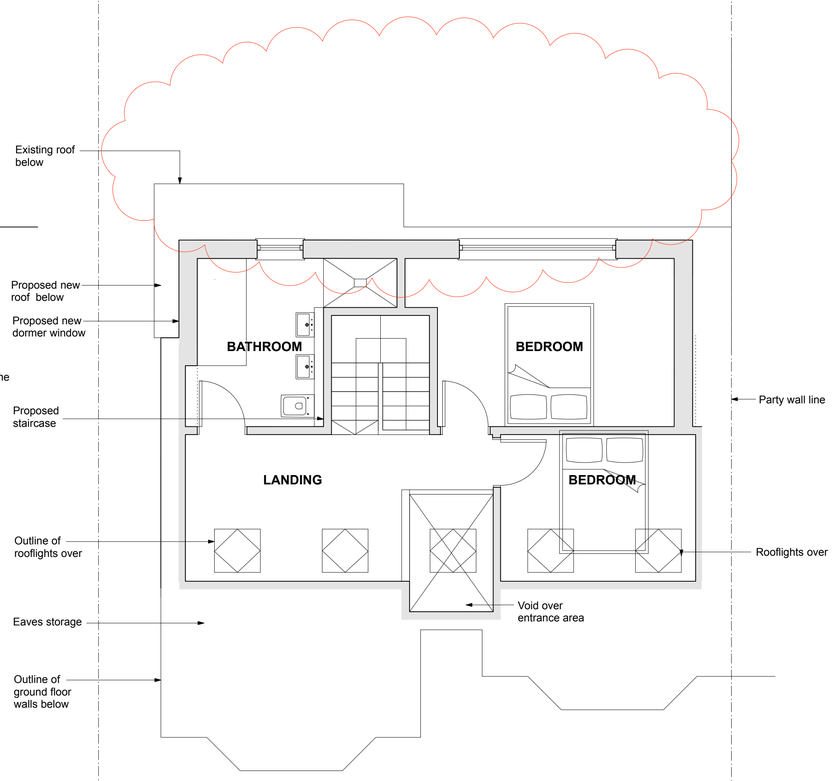


FIRST FLOOR PLAN

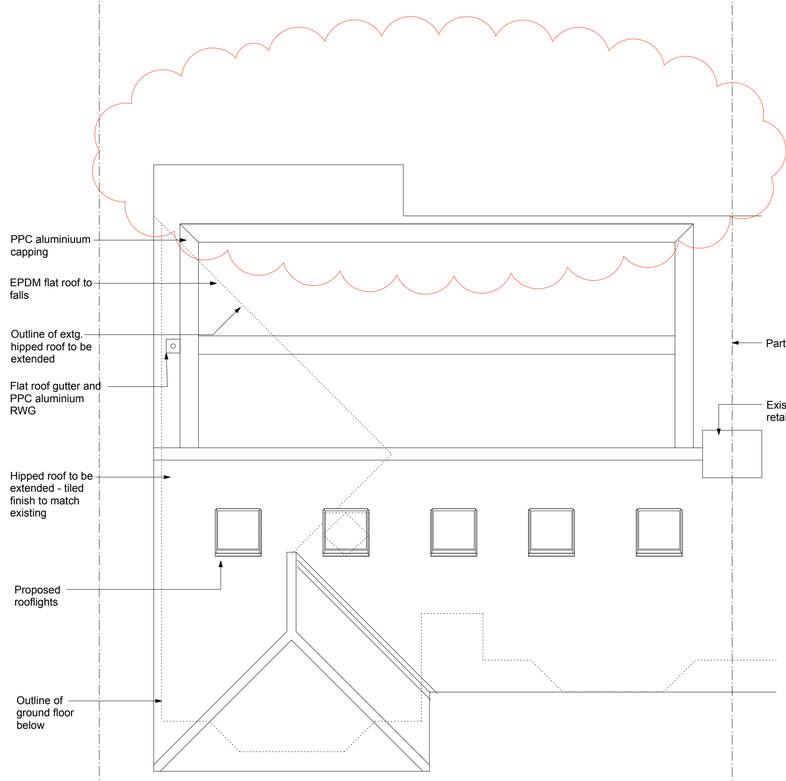


ROOF PLAN




SITE BLOCK PLAN
SCALE 1:1500

0m 10 20 30 40 50m

SCALE @ 1:50
0 1 2 3 4 5 M

STUDIO : LOCI

Job Name
72 VALE AVENUE, WORTHING, BN14 0BZ

Status: PLANNING
Drawing Title: PROPOSED PLANS

Date: MAR 2023
Scale: 1:500 / 50 @ A1
Job Ref: 101

© All rights reserved - Do not scale off drawing
All dimensions to be checked on site

Drawing Number: L101 rev A