
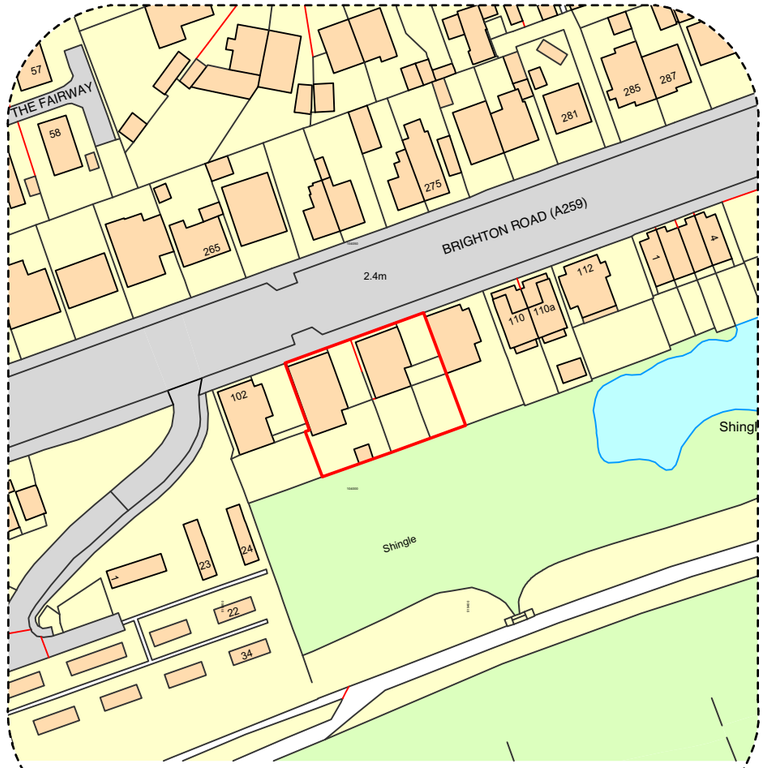


Ordnance Survey, (c) Crown Copyright 2020. All rights reserved. Licence number 100022432

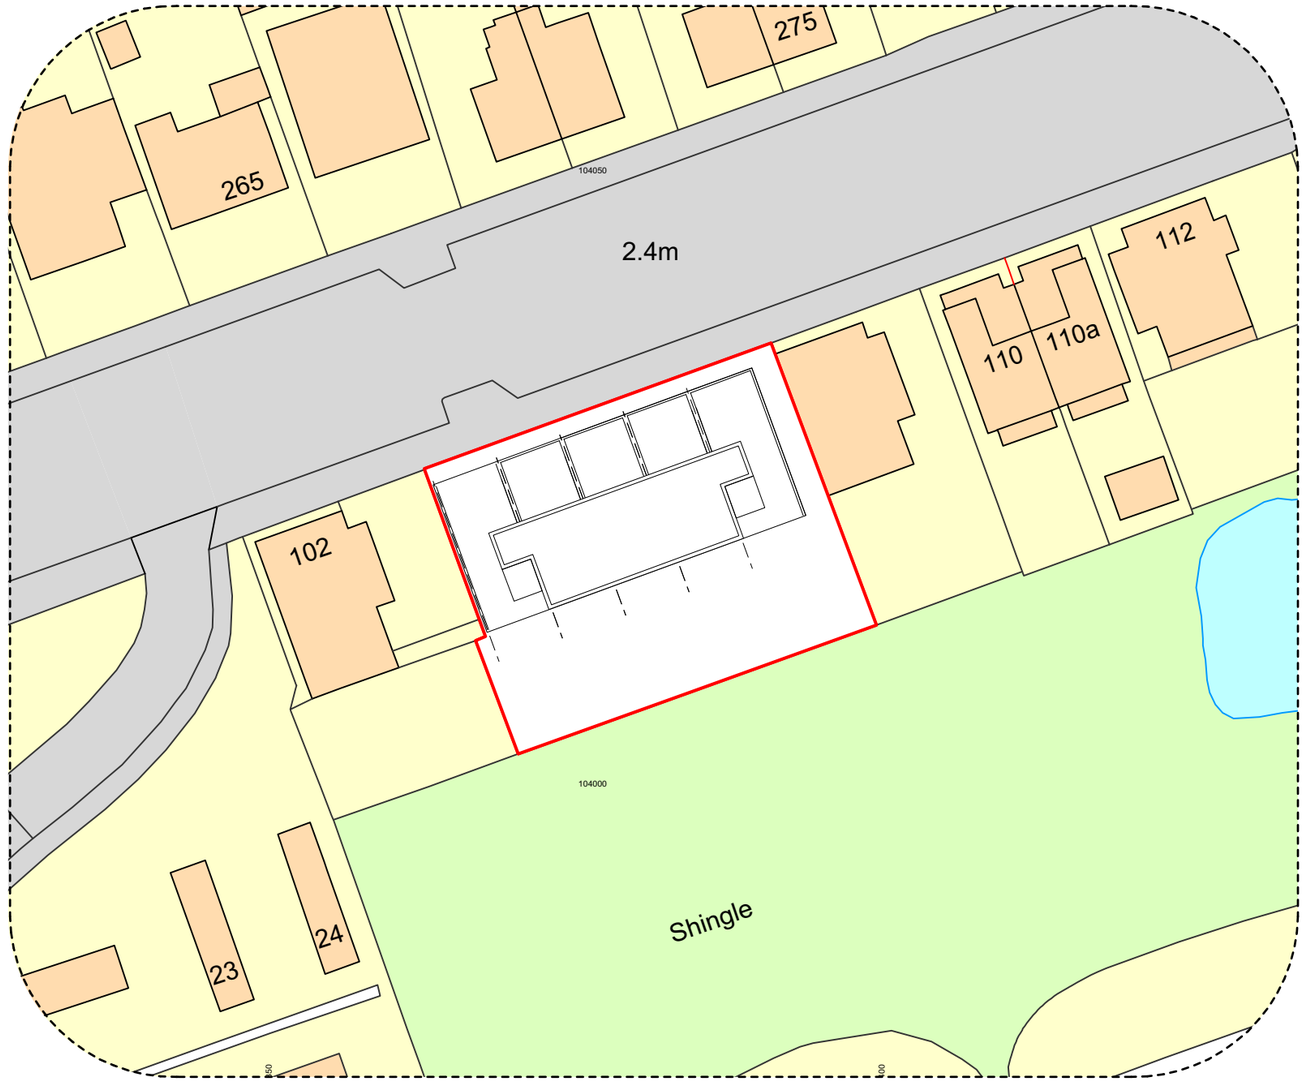

1 LOCATION PLAN
Scale: 1:1250

0 10 20 30 40 50 60 70 80 90 100 M

N

2 BLOCK PLAN
Scale: 1:500

0 10 20 30 40 50

- Land that applies to the application

HAPA ARCHITECTS

Job Name: 104 and 106 Brighton Rd, Lancing, BN15 8LW		
Status: PLANNING	Drawing Title: SITE AND BLOCK PLAN	
Date: JUN '20	Scale: 1:500 / 1250 @ A3	Job Ref: 192
		Drawing Number: AL-001 b