

This drawing is subject to COPYRIGHT and should not be altered, copied or reproduced without the prior consent of TSH Consulting Limited

ADLER & WORTHING PLANNING SERVICES
PLAN AWDM\0813\17
DATE VALID - 7 JUN 2017

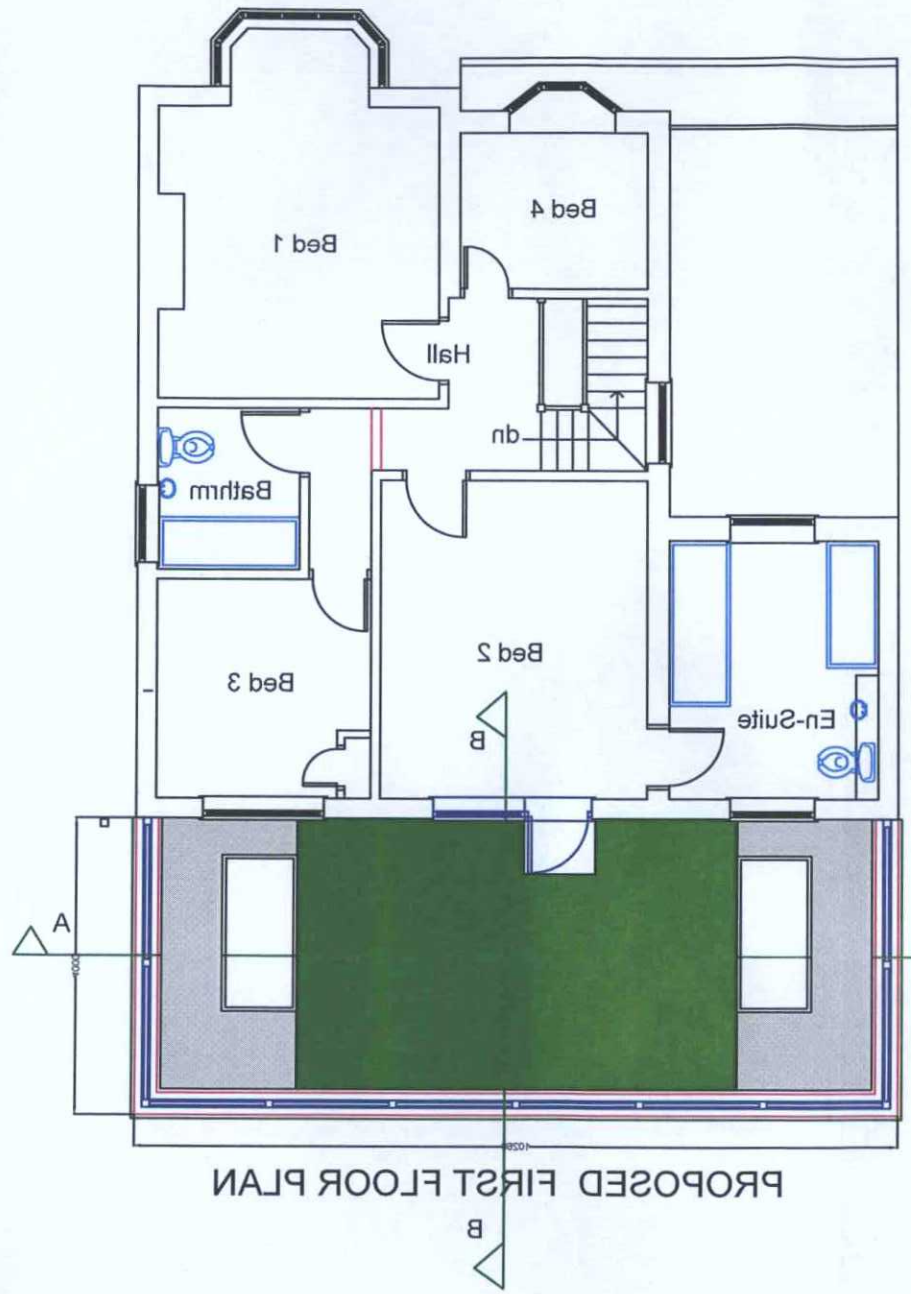

PROPOSED FIRST FLOOR PLAN

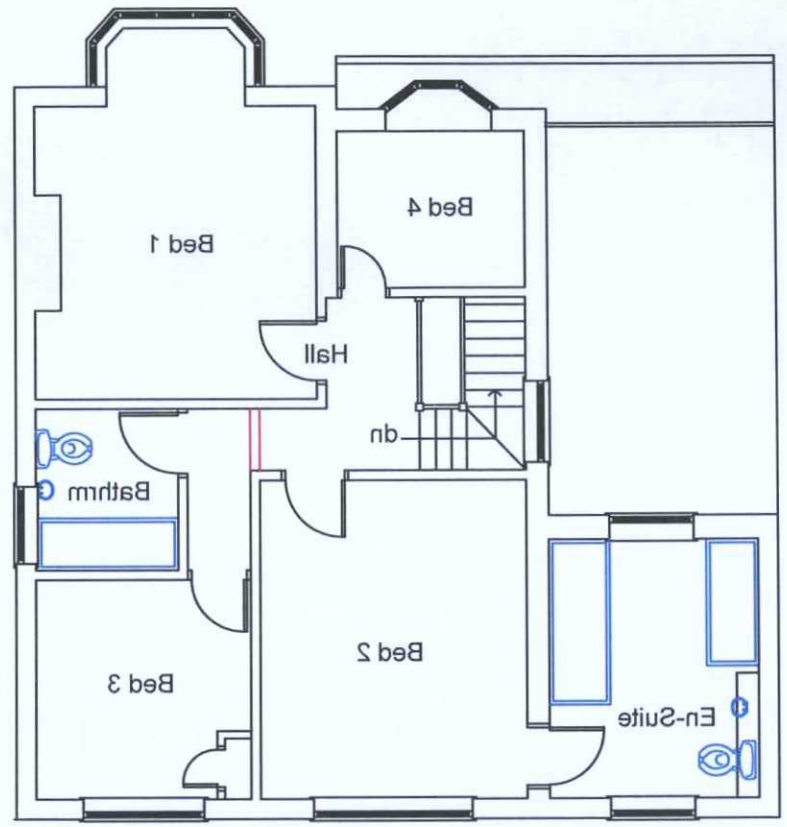

EXISTING FIRST FLOOR PLAN

PLANNING NOTE

Dummy roof removed, parapet wall built up, and glazed balustrading moved to external walls of new extension

rev	description	date
C	Roof layout altered	13/6/17
B	Rooflight layout amended	02/12/16
A	Blade Bar added	23/9/16

project
18 Oldfield Crescent
Southwick

title
Existing and Proposed First Floor Plan

scale 1:100		@ A3
drn TSH	chk	app
date Sept 2016	date	date

drawing number TSH\OC\002 rev. C