

This drawing is subject to COPYRIGHT and should not be altered, copied or reproduced without the prior consent of TSH Consulting Limited.

AGUR & WORTHING PLANNING SERVICES
PLAN AWDM/0813/17
DATE VALID - 7 JUN 2017

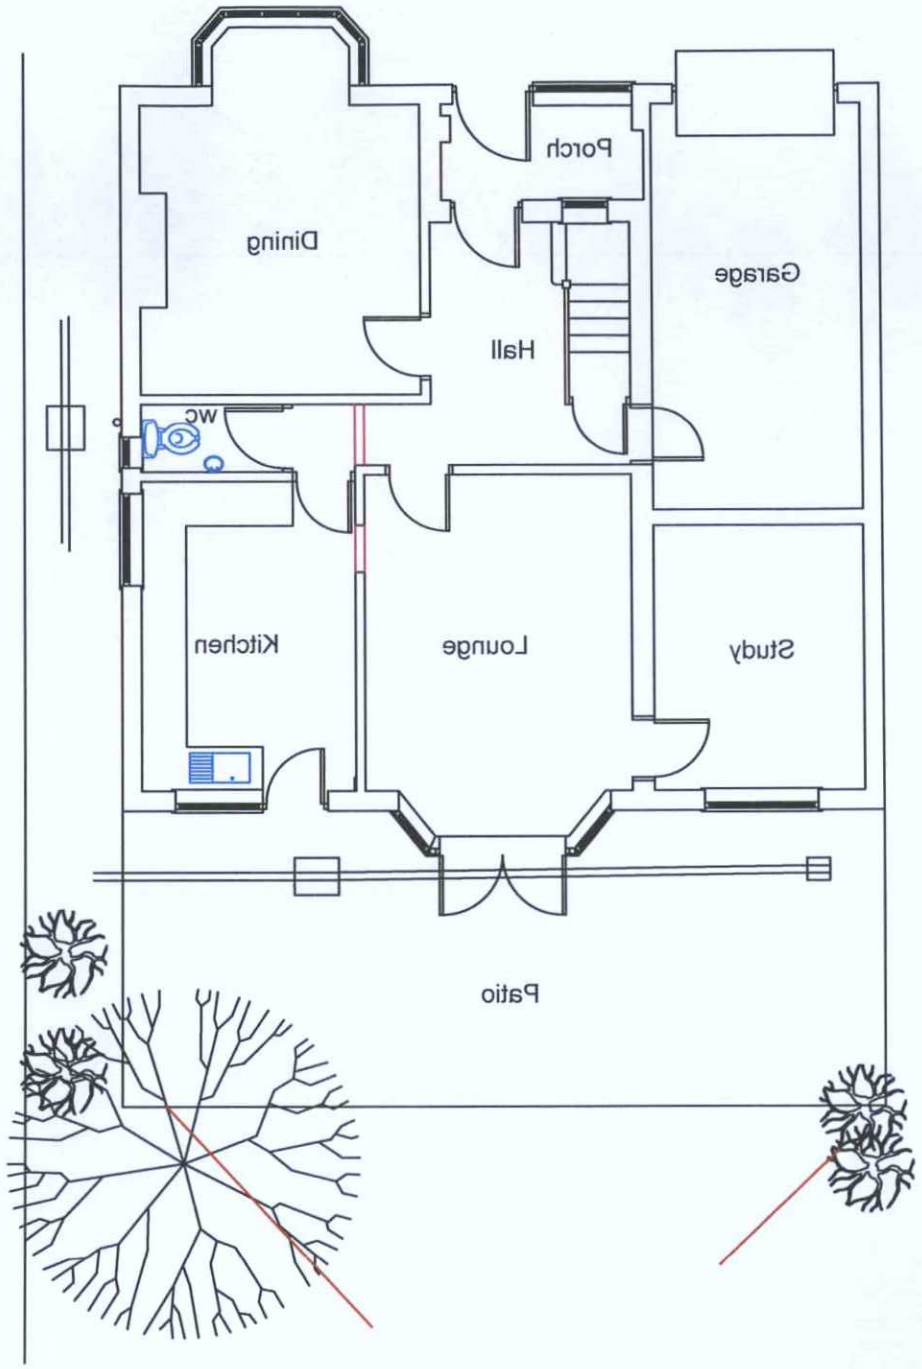

EXISTING GROUND FLOOR PLAN

Existing trees and bushes to be removed.

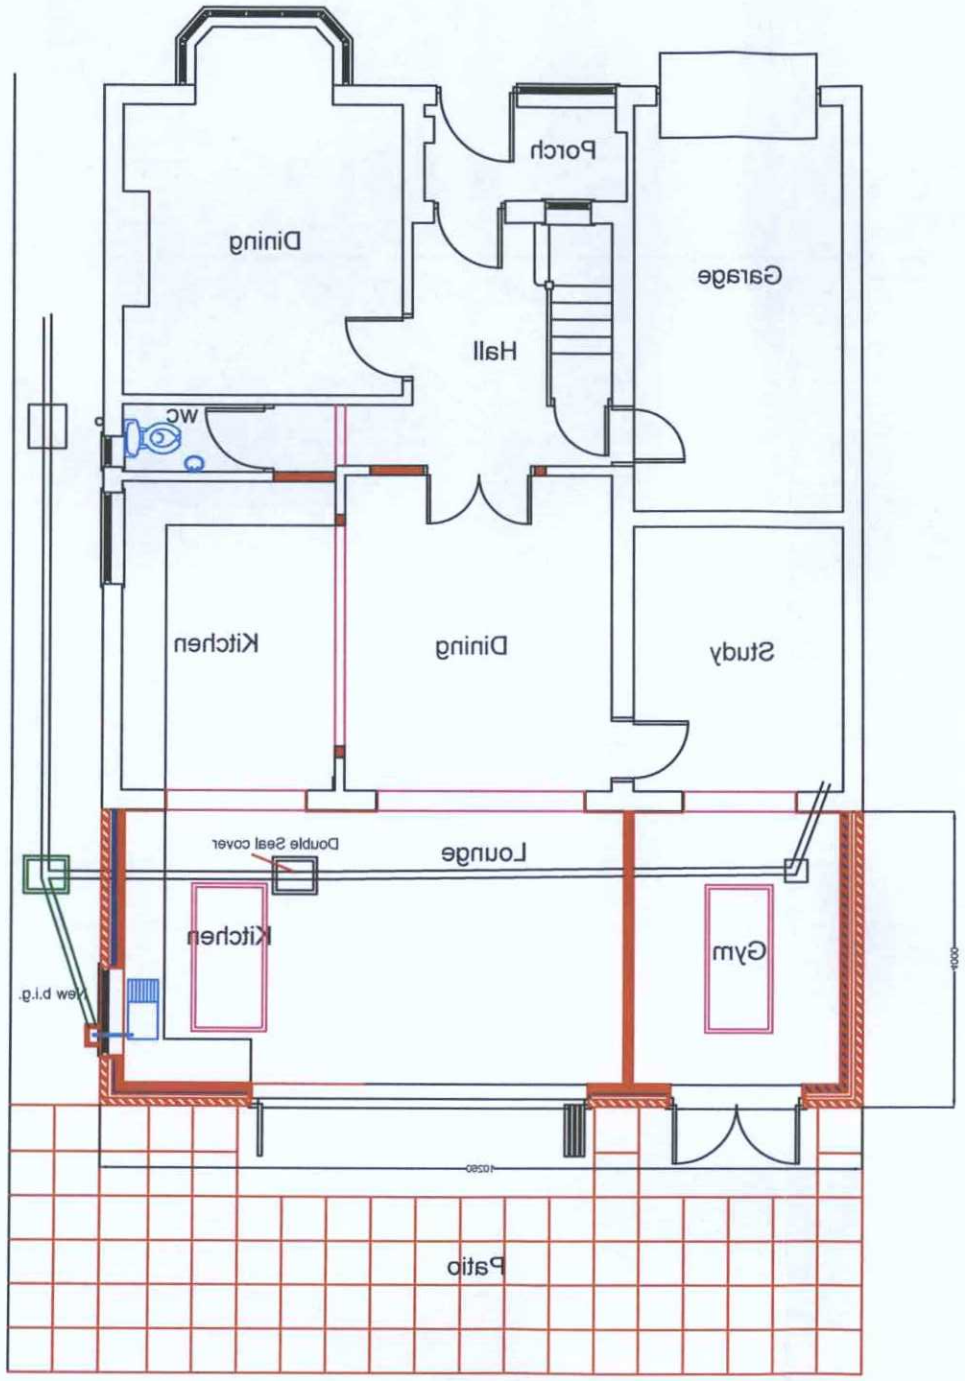

PROPOSED GROUND FLOOR PLAN

rev	description	date
C	Window in Kitchen relocated	18/4/17
B	Building control amendments	03/12/16
A	Scale Bar added	23/09/16

project
18 Oldfield Crescent
Southwick

title
Proposed Ground Floor Plan

scale 1:100		© A3
drn TSH	chk	app
date June 2016	date	date

drawing number TSH/OC/001 rev. C