ADUR & WORTHING
PLANNING SERVICES

PLAN	AWDM/ 0524/15
DATE VALID	13 APR 2015

Revision date

Project **Roof conversion at**

Address **1 Highview Sompting West Sussex**

date **Oct 2014** scale **1:50**

drg no. **RFA 14/313/15** sheet size **A3**

client **Mr & Mrs Bland**

Existing second floor plan

Roger Fagg Architect Ltd
14c Fourth Avenue
Hove
East Sussex BN3 2PH

01273 205611
07809 272534

rfa@sky.com

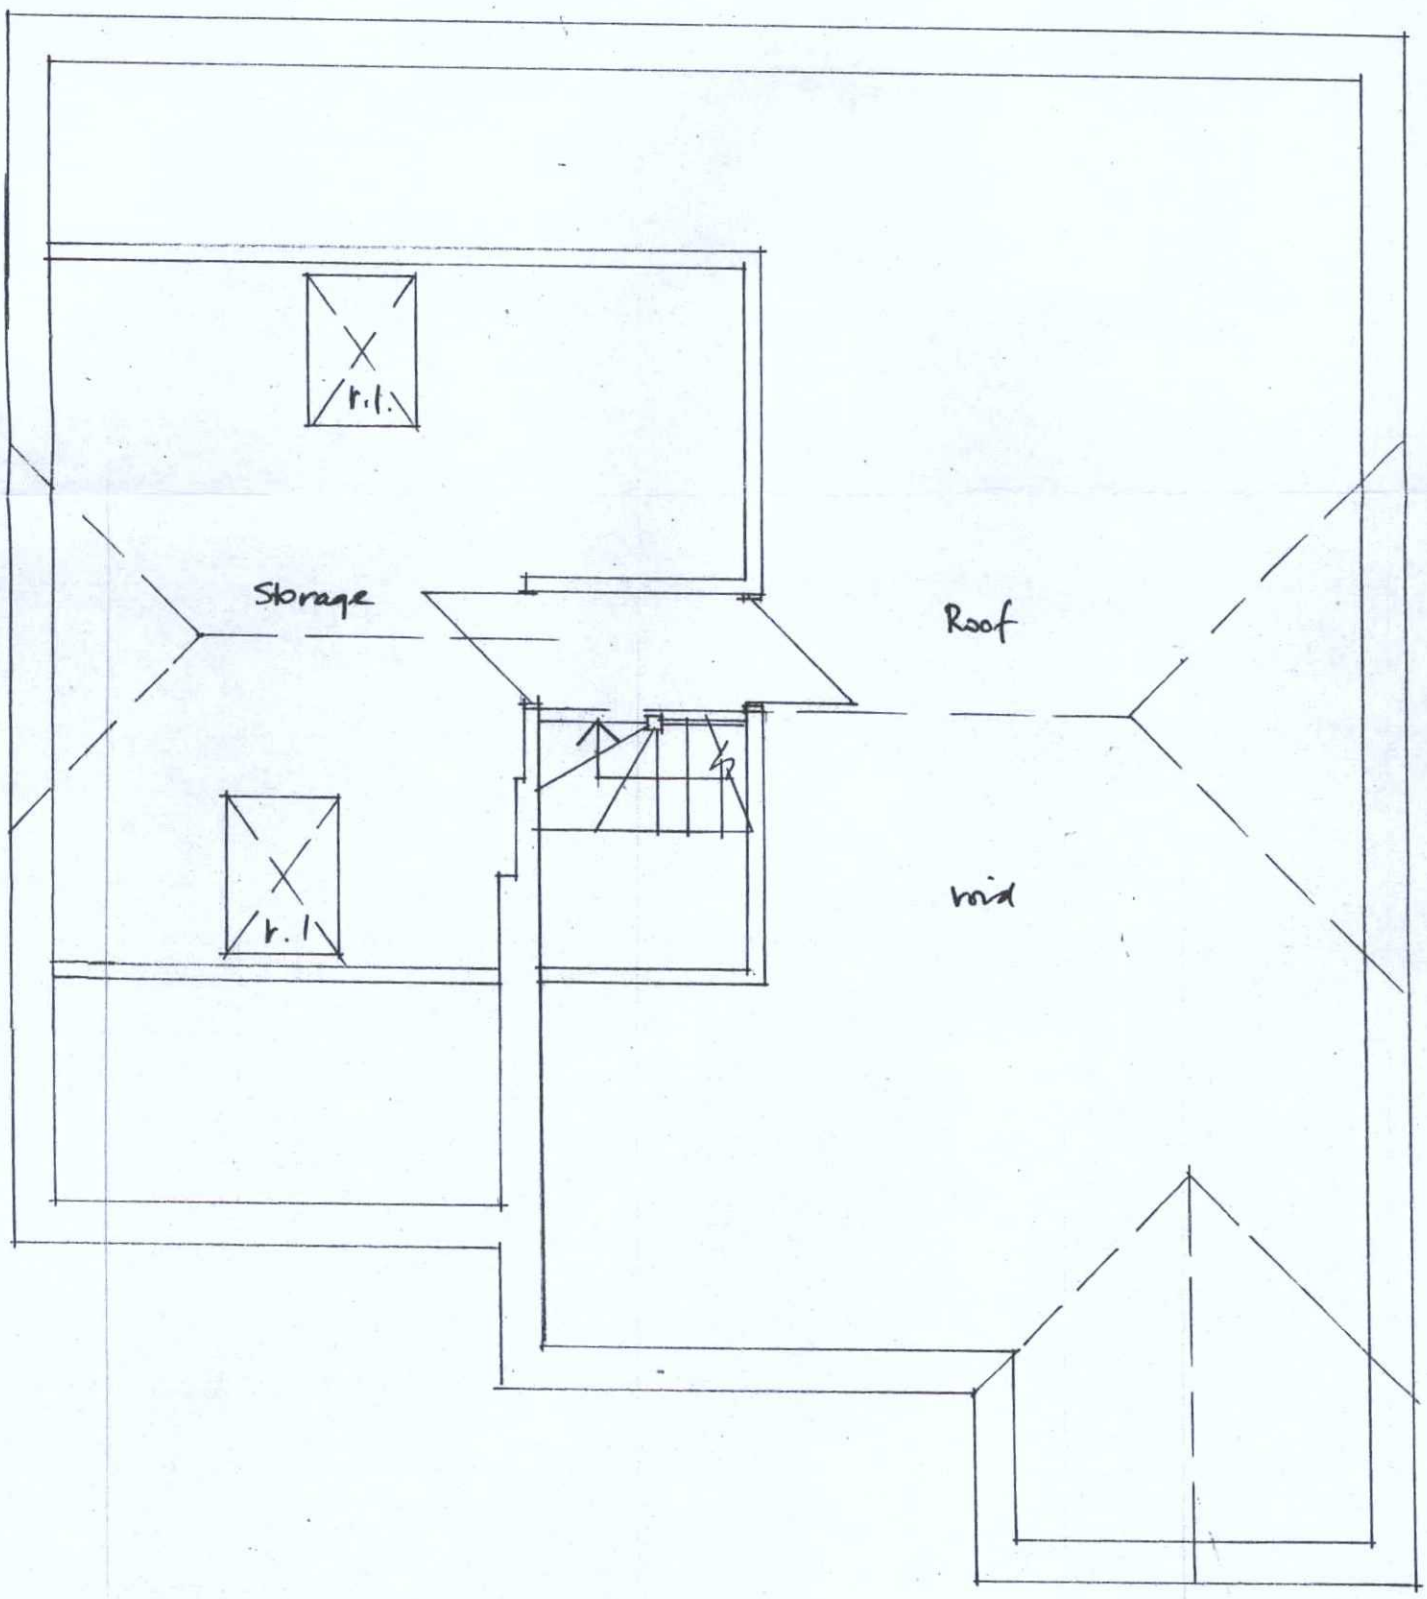

1:50

0m 1m 2m 3m 4m 5m 6m 7m 8m 9m 10m