
ADUR & WORTHING
PLANNING SERVICES

PLAN	AWDM/ 0341/15
DATE VALID	20 APR 2015

GROUND FLOOR EXTENSION
85 HAMMY WAY, SHOREHAM
SCALE 1 : 50
SEPTEMBER 2014 ELEVATIONS - 1

REGS SUBMISSION


AS PERMITTED

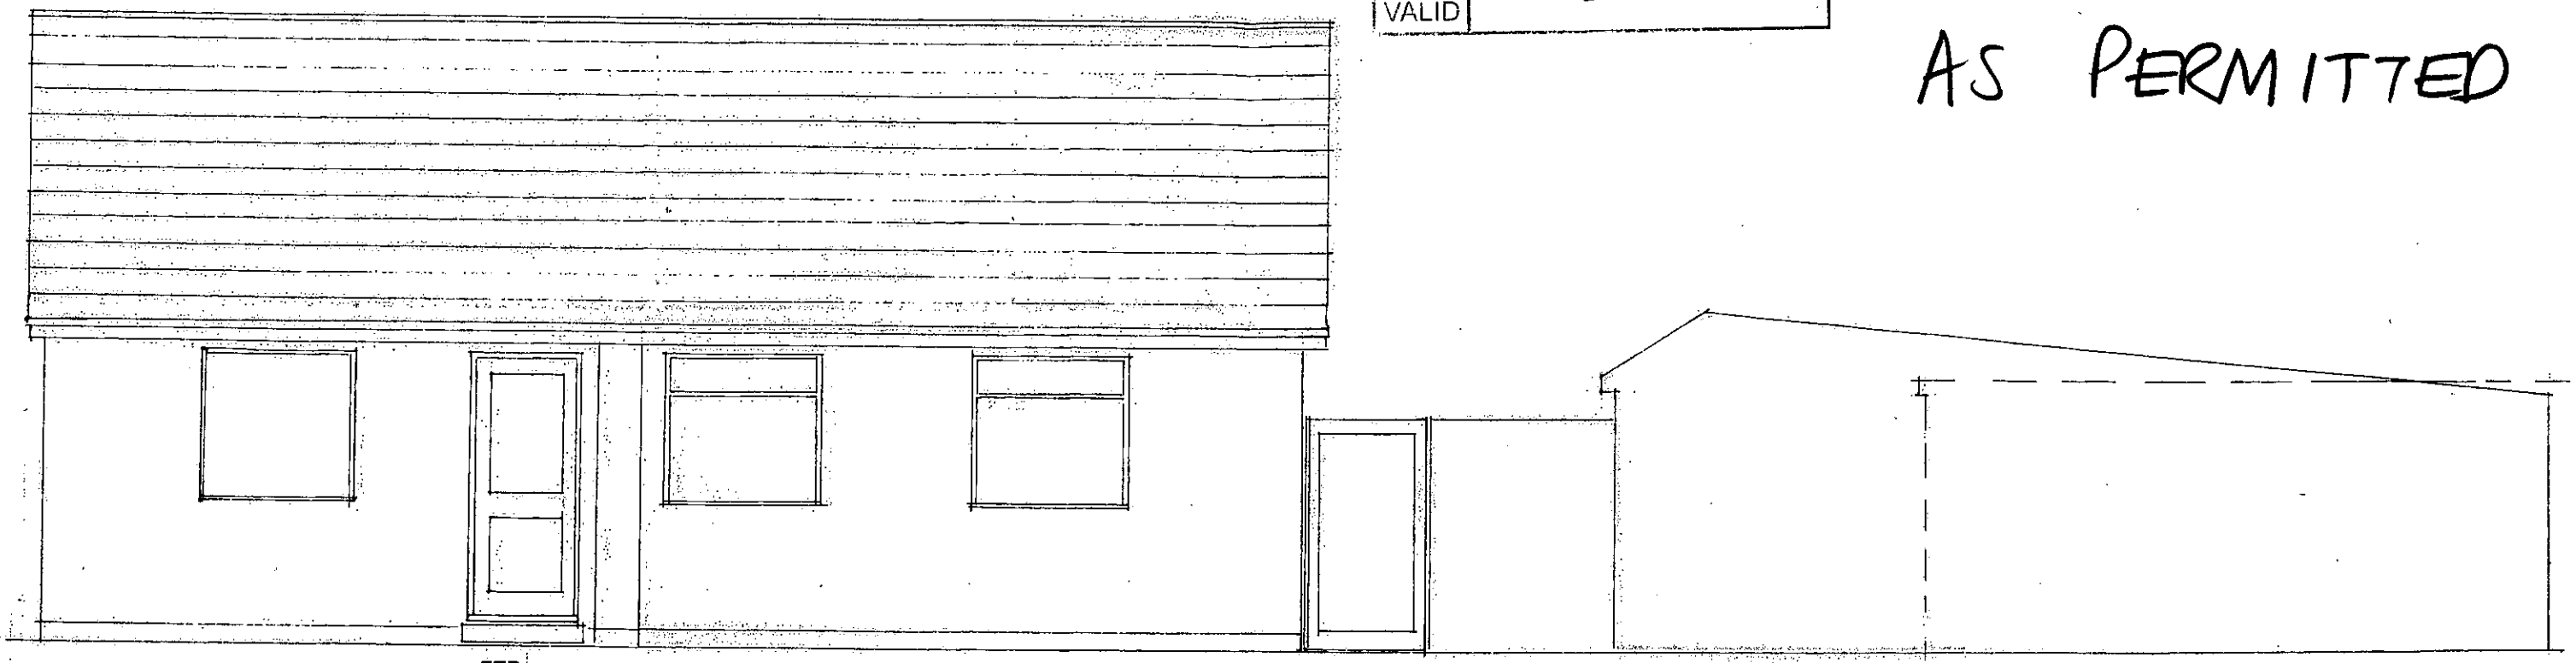

FED


FLANK WALL showing existing garages profiles

EAST

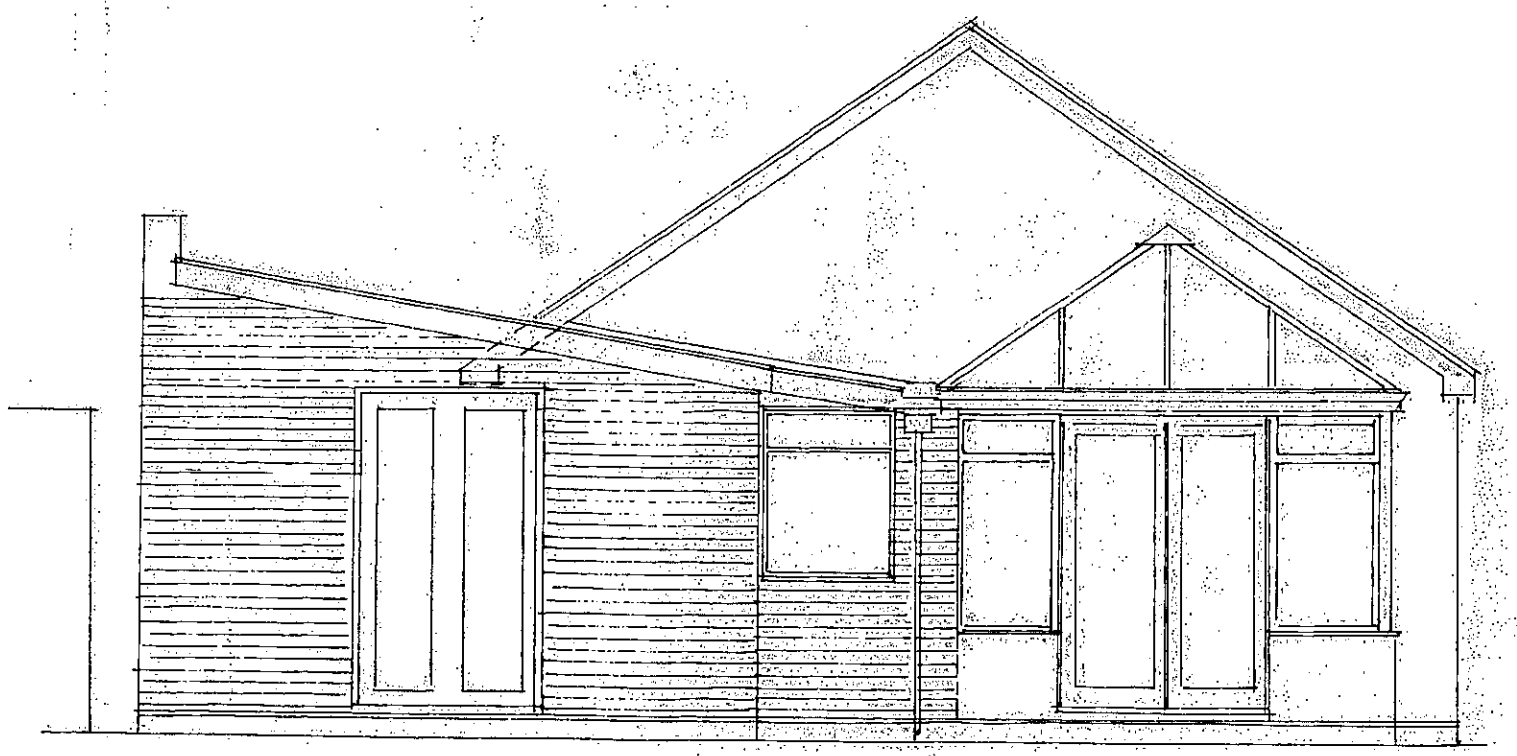

REAR ELEVATION - Proposed NEW EXTENSION

NORTH

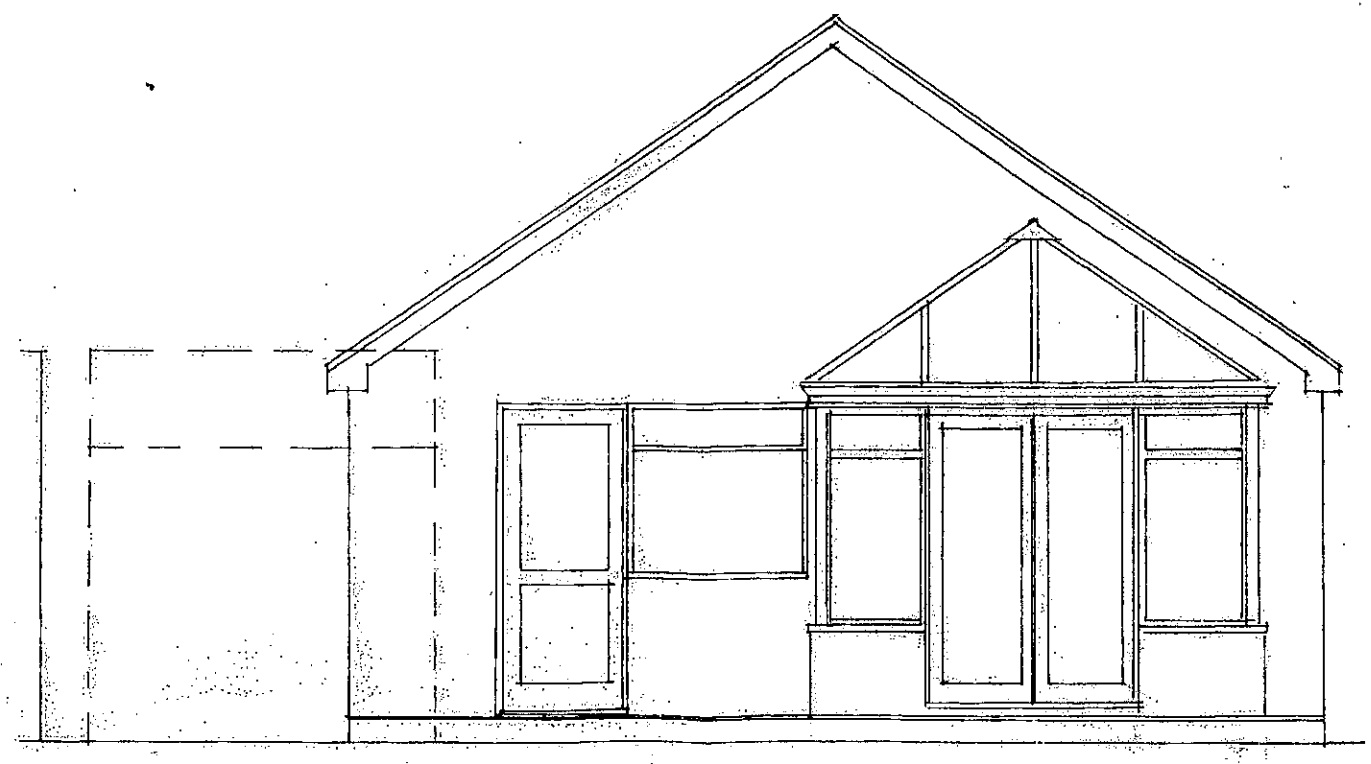

REAR ELEVATION - Existing SIDE ELEVATION

NORTH