
ADUR & WORTHING
PLANNING SERVICES

| | |
|---|---|
| PLAN | AWDM/0341/15 |
| DATE VALID | 20 APR 2015 |

AS PERMITTED
(NO CHANGE

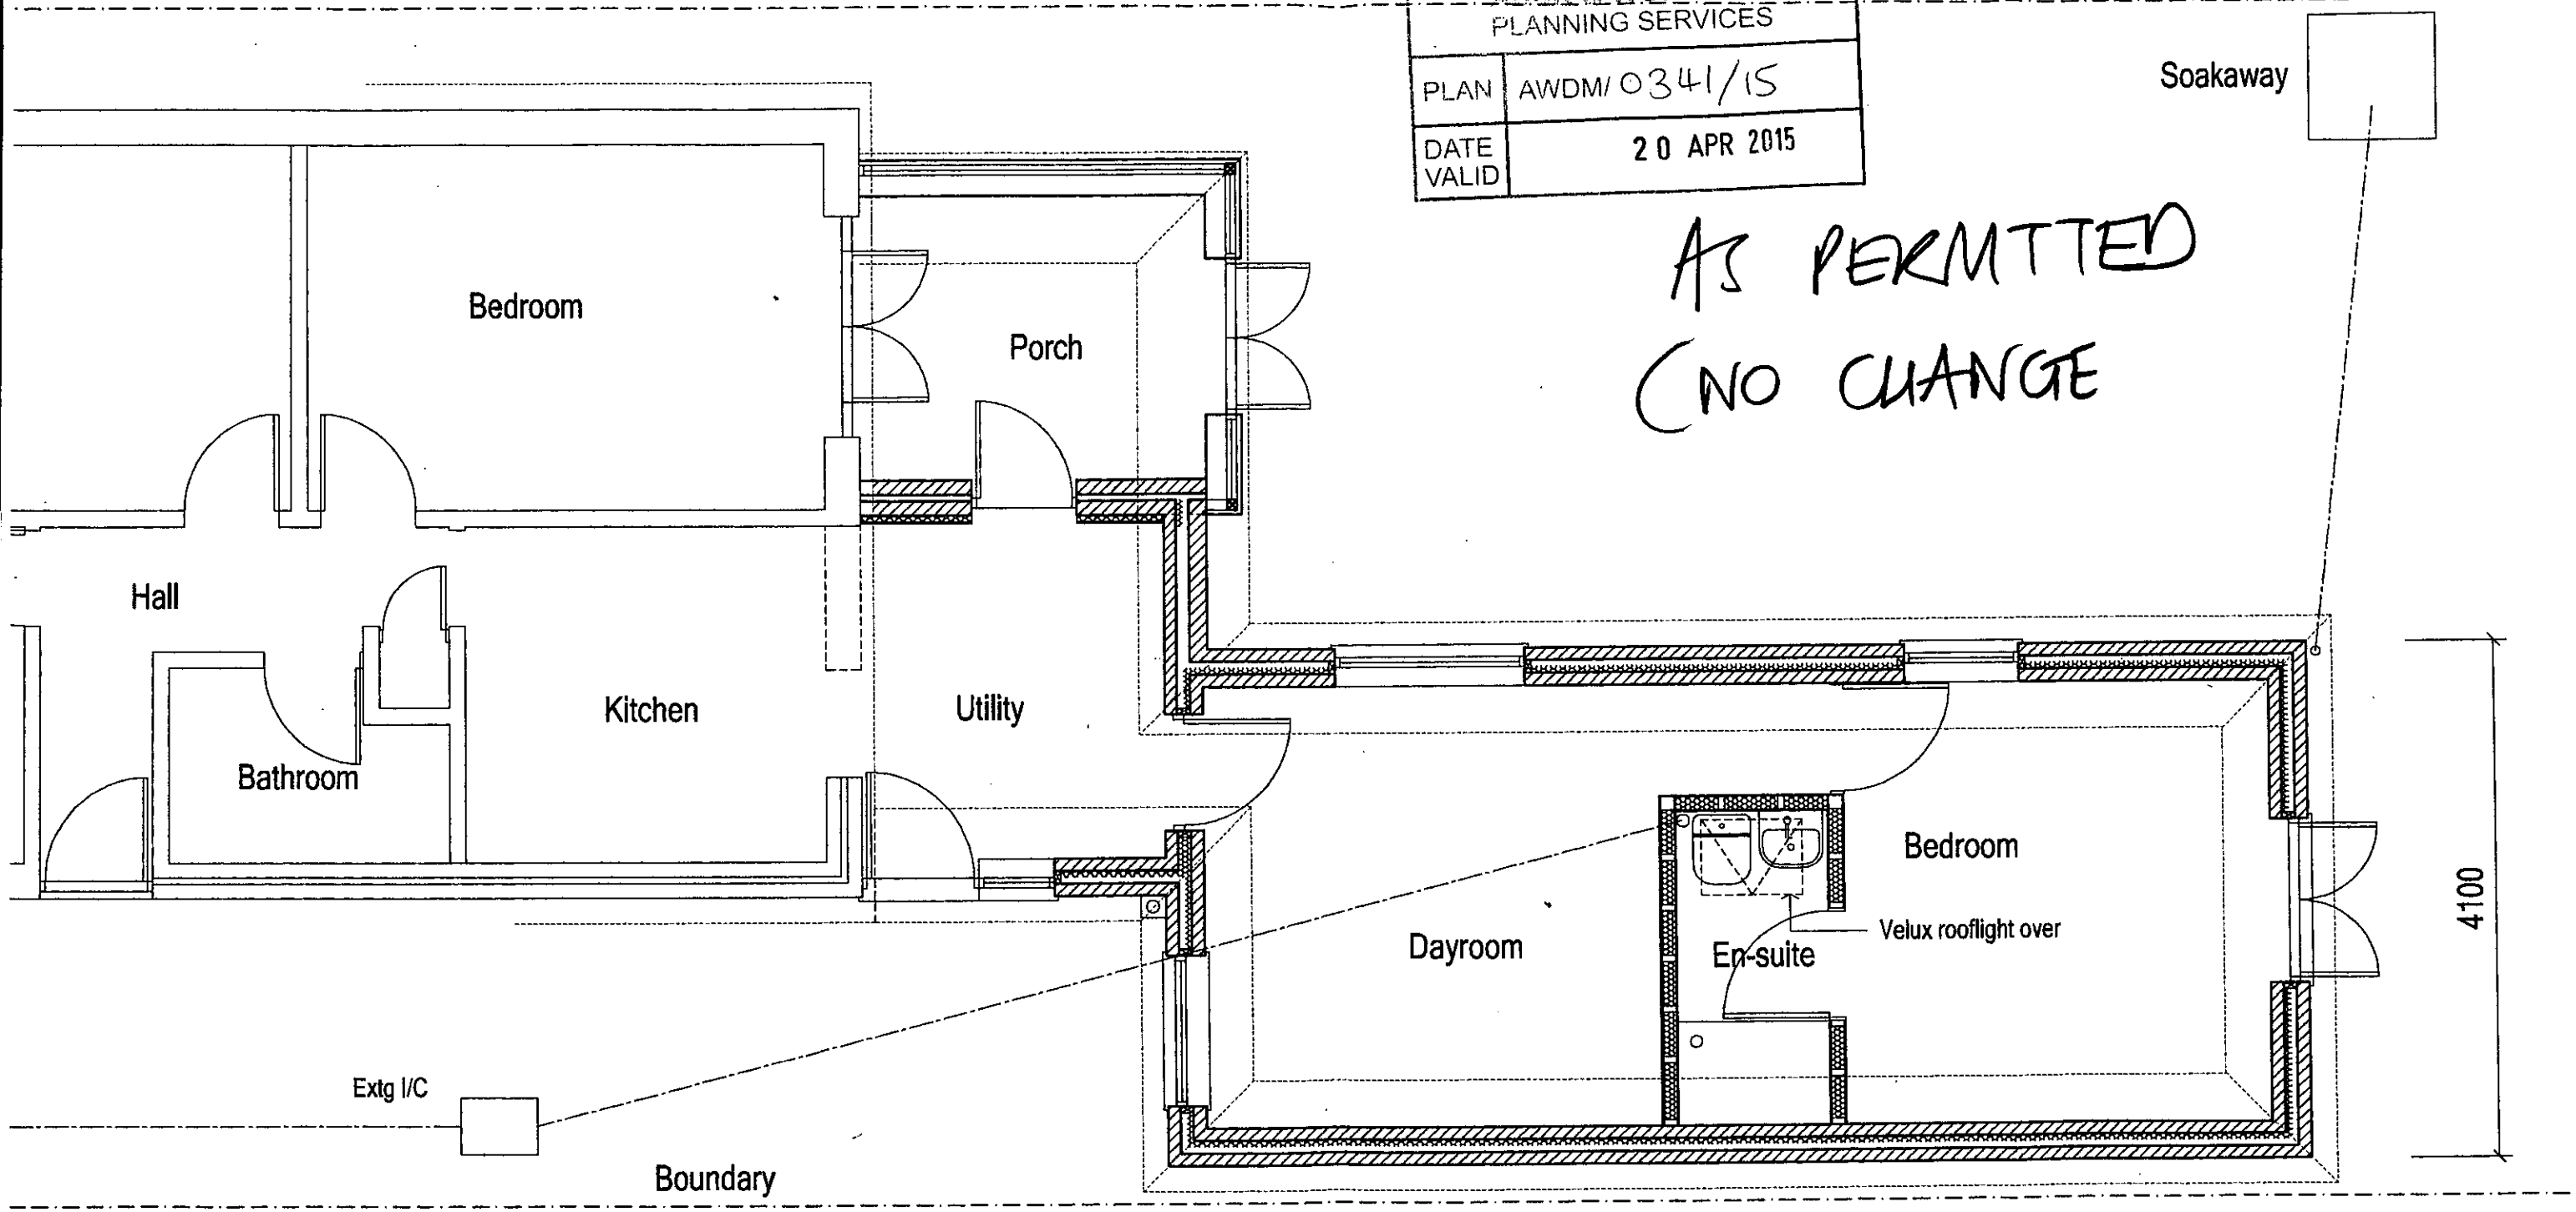


# ARW Design

DRAWING NO: 1107/1

REVISION: 0

ARW Design, 89, SOUTH STREET, TARRING, WORTHING, WEST SUSSEX, BN14 7ND T: +44(0)1903234197
M: +44(0)7771851222 E: Arweeden1@aol.com
THIS DRAWING REMAINS THE COPYRIGHT OF ARW DESIGN & SHALL NOT BE COPIED IN ANY FORMAT WITHOUT SPECIFIC APPROVAL IN WRITING

| DRAWING TITLE: | PROJECT: | CLIENT: | LOCATION: | DATE: | DRAWN: | SCALE: |
|---|---|---|---|---|---|---|
| PROPOSED FLOOR PLAN | REAR EXTENSION | CATHERINE JONES | 85, HAMMY WAY, SHOREHAM | JAN 2015 | ARW | AS NOTED @ paper size A3 |